


2026 CITYWIDE SIGNAGE

Project Design
Department of Parks and Recreation
Design and Construction Section
400 City Hall Annex
25 West 4th Street
Saint Paul, Minnesota 55102

Project Manager
Greta Mundt
greta.mundt@ci.stpaul.mn.us
651-266-6397

SHEET INDEX

G001	COVER SHEET
G002	LOCATIONS
L101	FRANK BOYD PARK LAYOUT PLAN
L102	HIGHLAND PARK LAYOUT PLAN
L103	PHALEN REGIONAL PARK LAYOUT PLAN
L104	TAYLOR PARK LAYOUT PLAN
L200-201	SIGN & FOOTING DETAILS

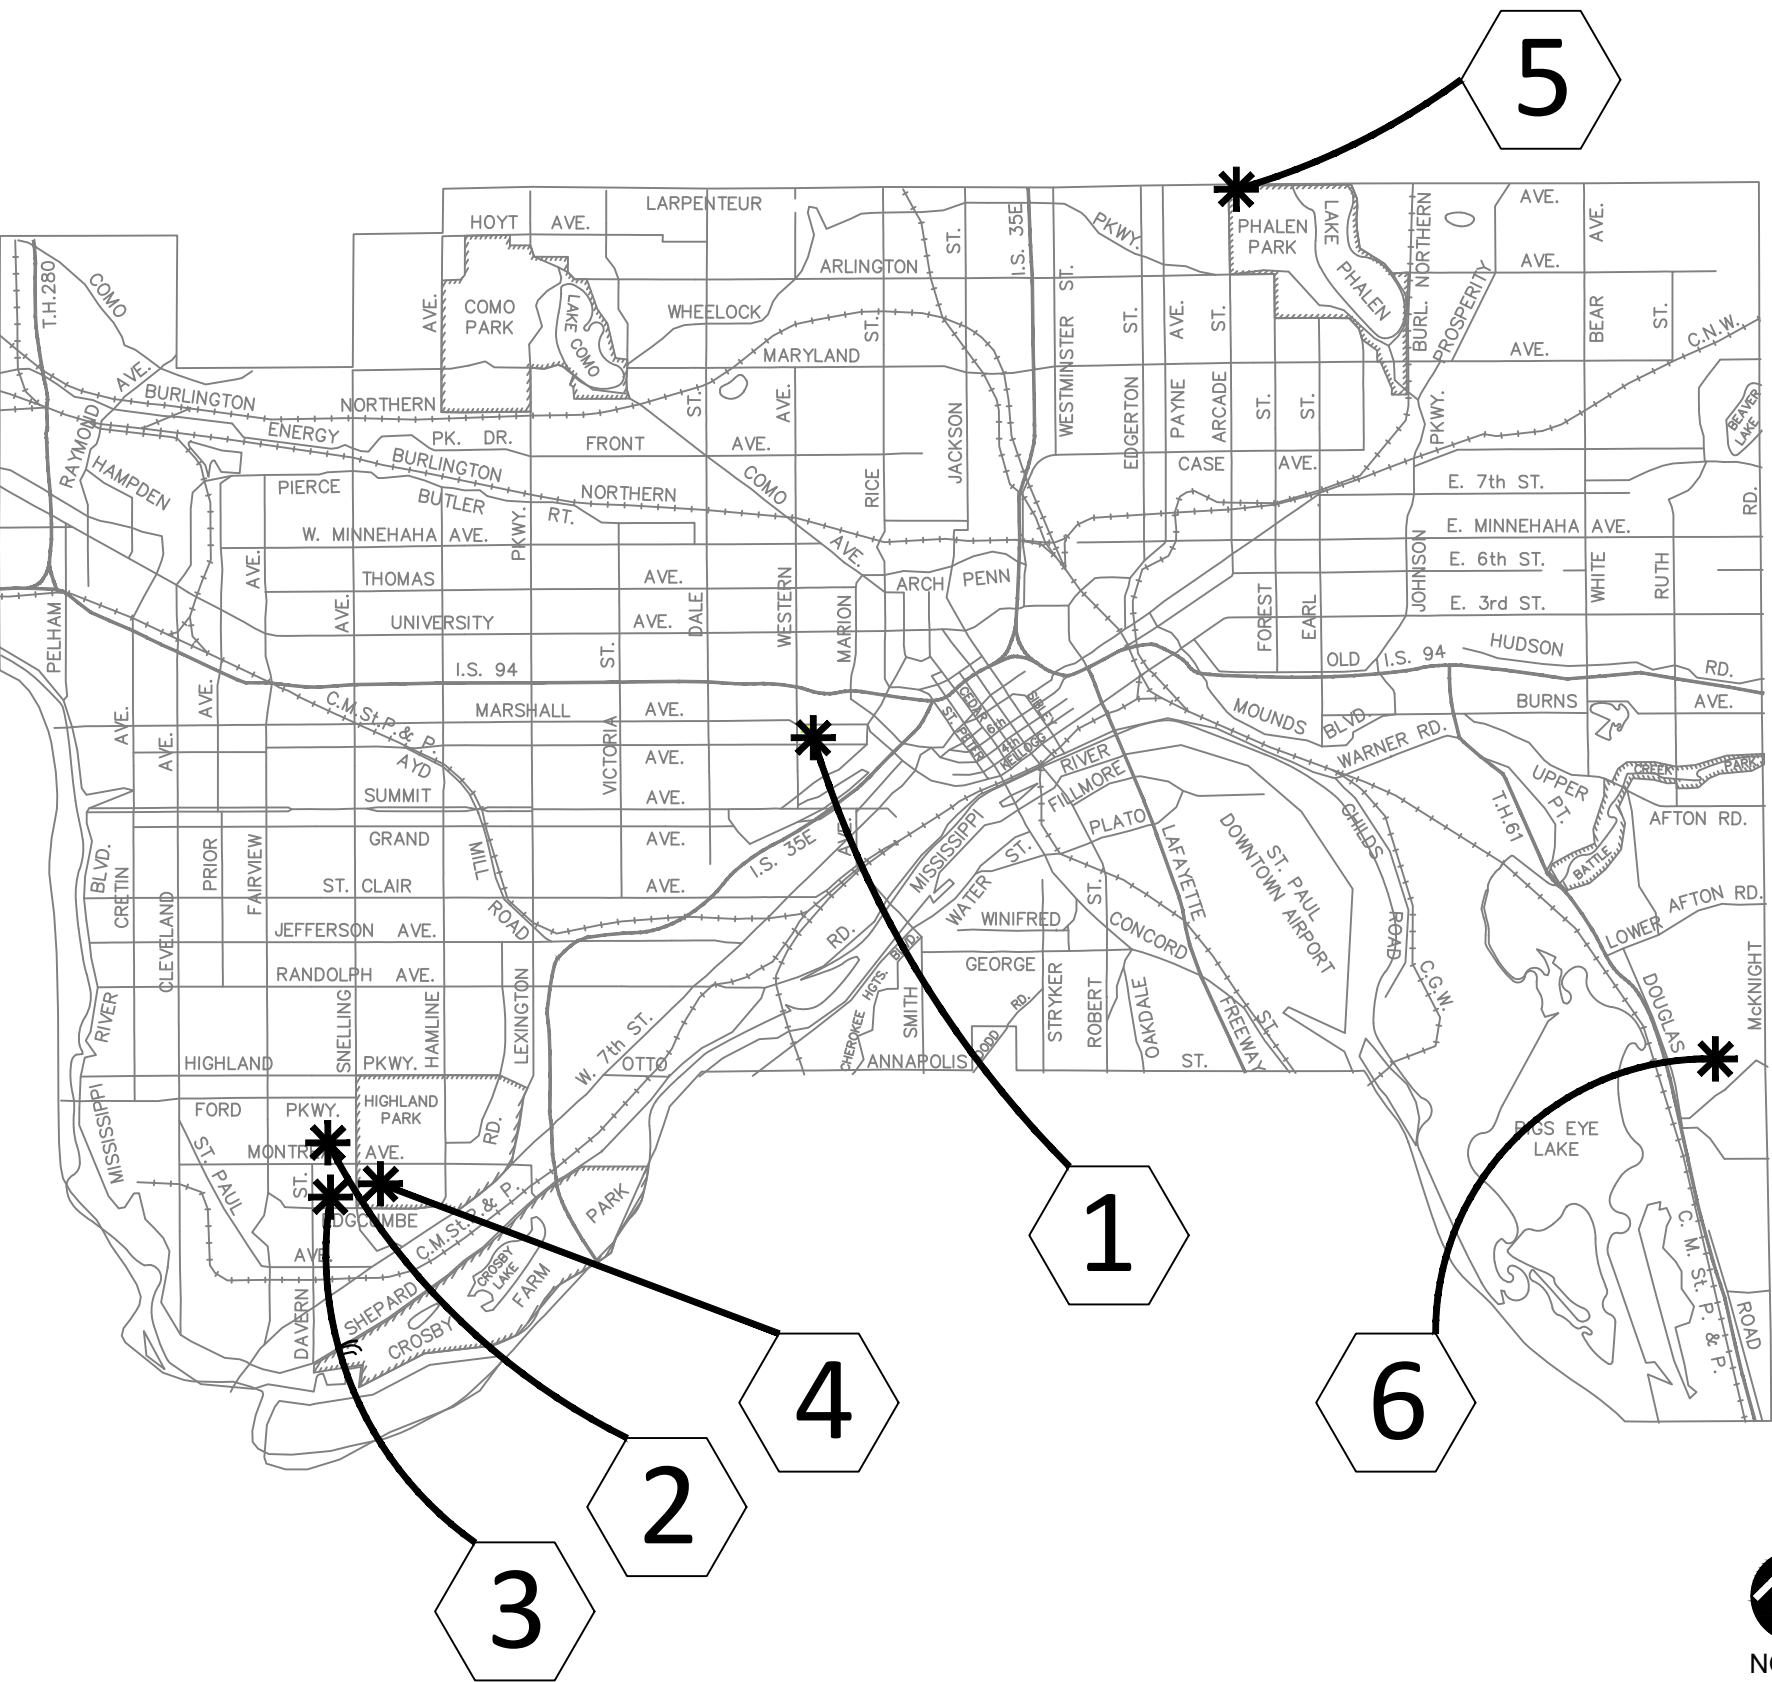

PROJECT LOCATIONS

1. FRANK BOYD PARK
335 Selby Avenue
Saint Paul MN 55102
2. HIGHLAND NATIONAL GOLF COURSE
1403 Montreal Avenue
Saint Paul MN 55116
3. HIGHLAND 9 HOLE
1797 Edgumbe Road
Saint Paul MN 55116
4. HIGHLAND PARK AQUATIC CENTER
1840 Edgumbe Road
Saint Paul MN 55116
5. PHALEN REGIONAL PARK
1600 Phalen Drive
Saint Paul MN 55106
6. TAYLOR PARK
2131 South Howard Street
Saint Paul MN 55119

1 LOCATION MAP
G001 N.T.S.

GENERAL REQUIREMENTS

1. CONTRACTOR SHALL VERIFY, AT THEIR EXPENSE, ALL EXISTING UTILITY LOCATIONS. CALL NICK FADDEN AT 651-632-2419 TO REQUEST PARK UTILITY LOCATIONS FOR EACH LOCATION. CALL GOPHER 1-CALL FOR ALL OTHER UTILITY LOCATION REQUESTS. ANY UTILITIES DAMAGED DURING CONSTRUCTION SHALL BE REPAIRED OR REPLACED AT CONTRACTOR EXPENSE.
2. CONTRACTOR SHALL VERIFY SITE ACCESS & CONSTRUCTION LIMITS AT EACH LOCATION PRIOR TO THE START OF CONSTRUCTION.
3. CONTRACTOR IS RESPONSIBLE FOR SETTING GRADE STAKES AND ELEVATIONS, AND TO STAKE ALL LOCATIONS IN THE FIELD WITH OWNER FOR APPROVAL PRIOR TO INSTALLATION.
4. CONTRACTOR IS RESPONSIBLE TO PROTECT ALL EXISTING PLANTINGS, TREES, PAVED SURFACES, CURBS, SITE AMENITIES, AND SIGNAGE UNLESS INDICATED FOR REMOVAL. ANY DAMAGE SHALL BE REPAIRED OR REPLACED AT CONTRACTOR EXPENSE. SEE SPECIFICATION SECTION 01 50 00.
5. SITE CLEANUP OF ALL WORK AREAS, INCLUDING SIDEWALKS AND ROAD ACCESS/EGRESS, SHALL BE PERFORMED AT THE END OF EACH WORK DAY. VERIFY EXTENT OF CLEANUP REQUIRED WITH THE LANDSCAPE ARCHITECT PRIOR TO START OF PROJECT. REMOVE ALL DEBRIS AND EXCESS SOILS GENERATED BY THE WORK. ADJACENT STREETS AND ALLEYS MUST BE SWEEPED TO KEEP THEM FREE OF SEDIMENT. CONTRACTOR MUST MONITOR CONDITIONS AND SWEEP AS NEEDED OR WITHIN 24 HOURS OF NOTICE BY THE CITY.
6. ALL TURFED AREAS WITHIN CONSTRUCTION LIMITS DISTURBED DURING CONSTRUCTION SHALL BE REPAIRED WITH MINERAL SOD UNLESS OTHERWISE NOTED. AREAS DISTURBED OUTSIDE OF THE AGREED UPON AND/OR STAKED CONSTRUCTION LIMITS SHALL BE SODDED/REPAIRED AT THE CONTRACTOR'S EXPENSE.
7. VERIFY THE INTENT OF THE PLANS WITH THE CITY PROJECT MANAGER FOR ANY ITEMS THAT ARE UNCLEAR OR WHEN THE PLAN AND SPECIFICATIONS DIFFER.
8. ALL WORK ON CURBS, DRIVEWAYS, AND SIDEWALKS WITHIN THE PUBLIC RIGHT OF WAY MUST BE DONE TO CITY STANDARDS AND SPECIFICATIONS BY A LICENSED AND BONDED CONTRACTOR UNDER A PERMIT FROM PUBLIC WORKS SIDEWALK SECTION (651-266-6120). SIDEWALK GRADES MUST BE CARRIED ACROSS DRIVEWAYS.
9. CONTRACTOR IS RESPONSIBLE FOR DAMAGE TO THE EXISTING MAINLINE SIDEWALKS (CONCRETE SIDEWALK LOCATED OUTSIDE THE PROPERTY LINE), CURBS, DRIVE ACCESS, AND BOULEVARD LANDSCAPING CAUSED DURING CONSTRUCTION. CONTRACTOR ADVISED TO DOCUMENT PRE-EXISTING CONDITION OF THE RIGHT-OF-WAY PRIOR TO COMMENCEMENT OF THE PROJECT.
10. CONSTRUCTION IN RIGHT OF WAY: ALL WORK ON CURBS, DRIVEWAYS, AND SIDEWALKS WITHIN THE PUBLIC RIGHT OF WAY MUST BE DONE TO CITY STANDARDS AND SPECIFICATIONS BY A CONTRACTOR LICENSED TO WORK IN THE CITY RIGHT-OF-WAY UNDER A PERMIT FROM PUBLIC WORKS SIDEWALK SECTIONS (651-266-6108). SIDEWALK GRADES MUST BE CARRIED ACROSS DRIVEWAYS.

SAFE WORK SITE REQUIREMENTS: THE CONTRACTOR SHALL PROVIDE A CONTINUOUS, ACCESSIBLE AND SAFE PEDESTRIAN WALKWAY THAT MEETS ADA AND MN MUTCD STANDARDS IF WORKING IN A SIDEWALK AREA, AND TRAFFIC CONTROL PER MN MUTCD REQUIREMENTS FOR WORK IN THE PUBLIC RIGHT OF WAY.

ROW ENCROACHMENT: CONSTRUCTION OF THE DEVELOPMENT THAT NECESSITATES TEMPORARY USE OF THE RIGHT-OF-WAY (ROW) FOR CONSTRUCTION PURPOSES SHALL BE LIMITED TO EQUIPMENT, PERSONNEL, DEVICES AND APPURTENANCES THAT ARE REMOVABLE FOLLOWING CONSTRUCTION. ENCROACHMENT PERMITS WILL NOT BE GRANTED FOR DEVICES SUCH AS TIE BACKS, ROCK BOLTS, H-PILES, LAGGING, TIMBERS, SHEET PILING, ETC. THAT THE OWNER IS SEEKING TO ABANDON IN THE ROW. FOOTINGS ARE ALLOWED TO ENCROACH INTO CITY ROW NO MORE THAN TWELVE (12) INCHES AT DEPTHS BELOW EIGHT (8) FEET IN CITY ROW PER STATE BUILDING CODE SECTION 3202. SAID ENCROACHMENTS WILL REQUIRE AN ENCROACHMENT PERMIT FROM THE CITY. ENCROACHMENTS INTO COUNTY OR STATE ROW ARE NOT ALLOWED UNLESS AUTHORIZATION HAS BEEN GRANTED FROM SAID AGENCY.

FORESTRY REQUIREMENTS

1. NO EQUIPMENT OR WORK SHALL BE PERMITTED WITHIN THE DRIPLINES OF EXISTING TREES UNLESS THE EQUIPMENT AND PROCEDURES ARE VERIFIED BY THE LANDSCAPE ARCHITECT PRIOR TO CONSTRUCTION.
2. THE REMOVAL, PRUNING, AND/OR PLANTING OF TREES ON THE PUBLIC BOULEVARD REQUIRES A PERMIT FROM THE CITY FORESTER, 651-632-2436. THERE IS NO CHARGE FOR THIS PERMIT.

CITY OF ST PAUL PERMIT REQUIREMENTS

ORDERING OBSTRUCTION AND EXCAVATION PERMITS: CONTACT PUBLIC WORKS RIGHT OF WAY SERVICE DESK AT (651) 266-6151. *IT IS STRONGLY RECOMMENDED THAT CONTRACTORS CALL FOR COST ESTIMATES PRIOR TO BIDDING TO OBTAIN ACCURATE COST ESTIMATES.*

OBSTRUCTION PERMITS: THE CONTRACTOR MUST OBTAIN AN OBSTRUCTION PERMIT IF CONSTRUCTION (INCLUDING SILT FENCES) WILL BLOCK CITY STREETS, SIDEWALKS OR ALLEYS, OR IF DRIVING OVER CURBS.

EXCAVATION PERMITS: ALL DIGGING IN THE PUBLIC RIGHT OF WAY REQUIRES AN EXCAVATION PERMIT. IF THE PROPOSED BUILDING IS CLOSE TO THE RIGHT OF WAY, AND EXCAVATING INTO THE RIGHT OF WAY IS NEEDED TO FACILITATE CONSTRUCTION, CONTACT THE UTILITY INSPECTOR.

FAILURE TO SECURE PERMITS: FAILURE TO SECURE OBSTRUCTION PERMITS OR EXCAVATION PERMITS WILL RESULT IN A DOUBLE-PERMIT FEE AND OTHER FEES REQUIRED UNDER CITY OF ST. PAUL LEGISLATIVE CODES.

REQUIREMENTS TO WORK IN THE PUBLIC RIGHT OF WAY: ALL UTILITIES AND CONTRACTORS WORKING IN THE PUBLIC RIGHT OF WAY MUST BE REGISTERED, INSURED AND BONDED, AS RECOGNIZED BY THE PUBLIC WORKS SERVICE DESK. (651-266-6151)

EROSION CONTROL PERMIT/CAPITOL REGION WATERSHED PERMIT: THE PROJECT IS LOCATED IN THE CAPITOL REGION WATERSHED DISTRICT. CONTACT CAPITOL REGION WATERSHED DISTRICT TO OBTAIN AN EROSION CONTROL PERMIT FOR THE PROPOSED GRADING ACTIVITY. PLEASE CONTACT ELIZABETH HOSCH (651) 4409394.

GENERAL NOTES

6 SIGN LOCATIONS ARE INCLUDED IN THIS CONTRACT. CITY WILL PROVIDE SIGNAGE AND CONTRACTOR IS RESPONSIBLE TO RECEIVE OR PICK UP SIGNS FROM 1100 N HAMLINE AVENUE, ASSEMBLY, FOOTINGS, AND INSTALLATION. CONTRACTOR TO SUPPLY ANCHOR BOLTS UNLESS OTHERWISE SPECIFIED. SEE INDIVIDUAL PLANS FOR ADDITIONAL REQUIREMENTS.



SAINT PAUL MINNESOTA
Parks and Recreation
Department
400 City Hall Annex
25 West Street
Saint Paul, MN 55102

I hereby certify that this plan, specification, or report was prepared by me or under my direct supervision and that I am a duly licensed landscape architect under the laws of the State of Minnesota.

Printed Name: BRETT HUSSONG

Signature: [Signature]

Date: 09/28/2026 License #: 51890

City of Saint Paul Department of Parks and Recreation

2026 Citywide Signage


City of Saint Paul, Minnesota

No.	Date	Revision Description


PROJECT NUMBER	L26-00-16
DATE	09/28/2026
DRAWN BY	GM
CHECKED BY	BH
SUPERVISOR	BH

DRAFT NOT FOR
CONSTRUCTION
COVER SHEET


G001

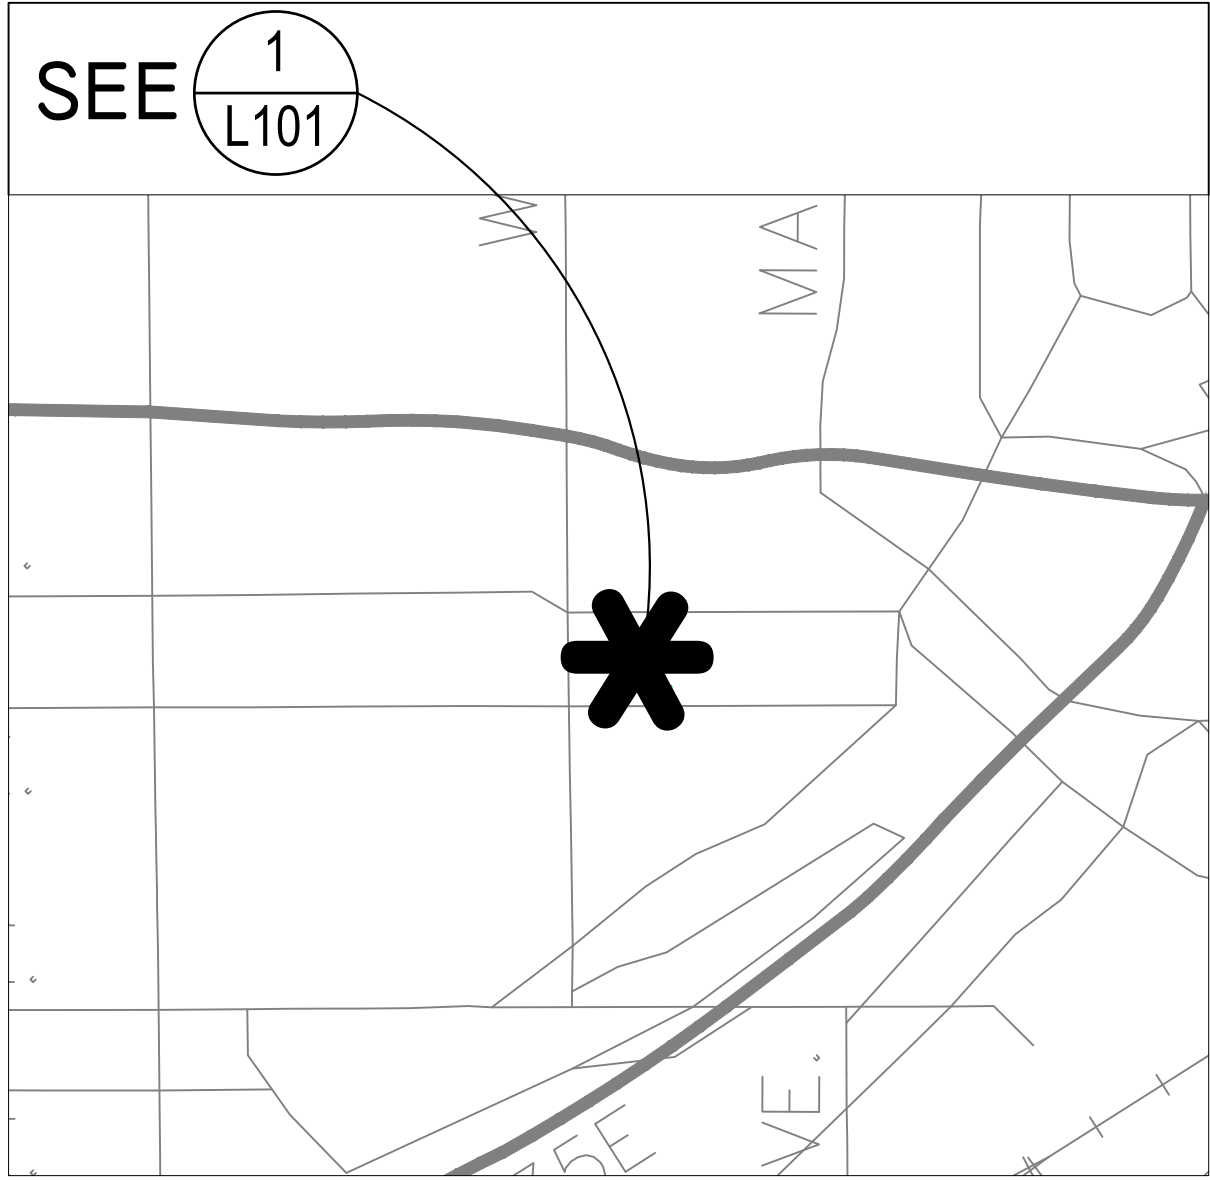


1 FRANK BOYD PARK
G002 N.T.S.

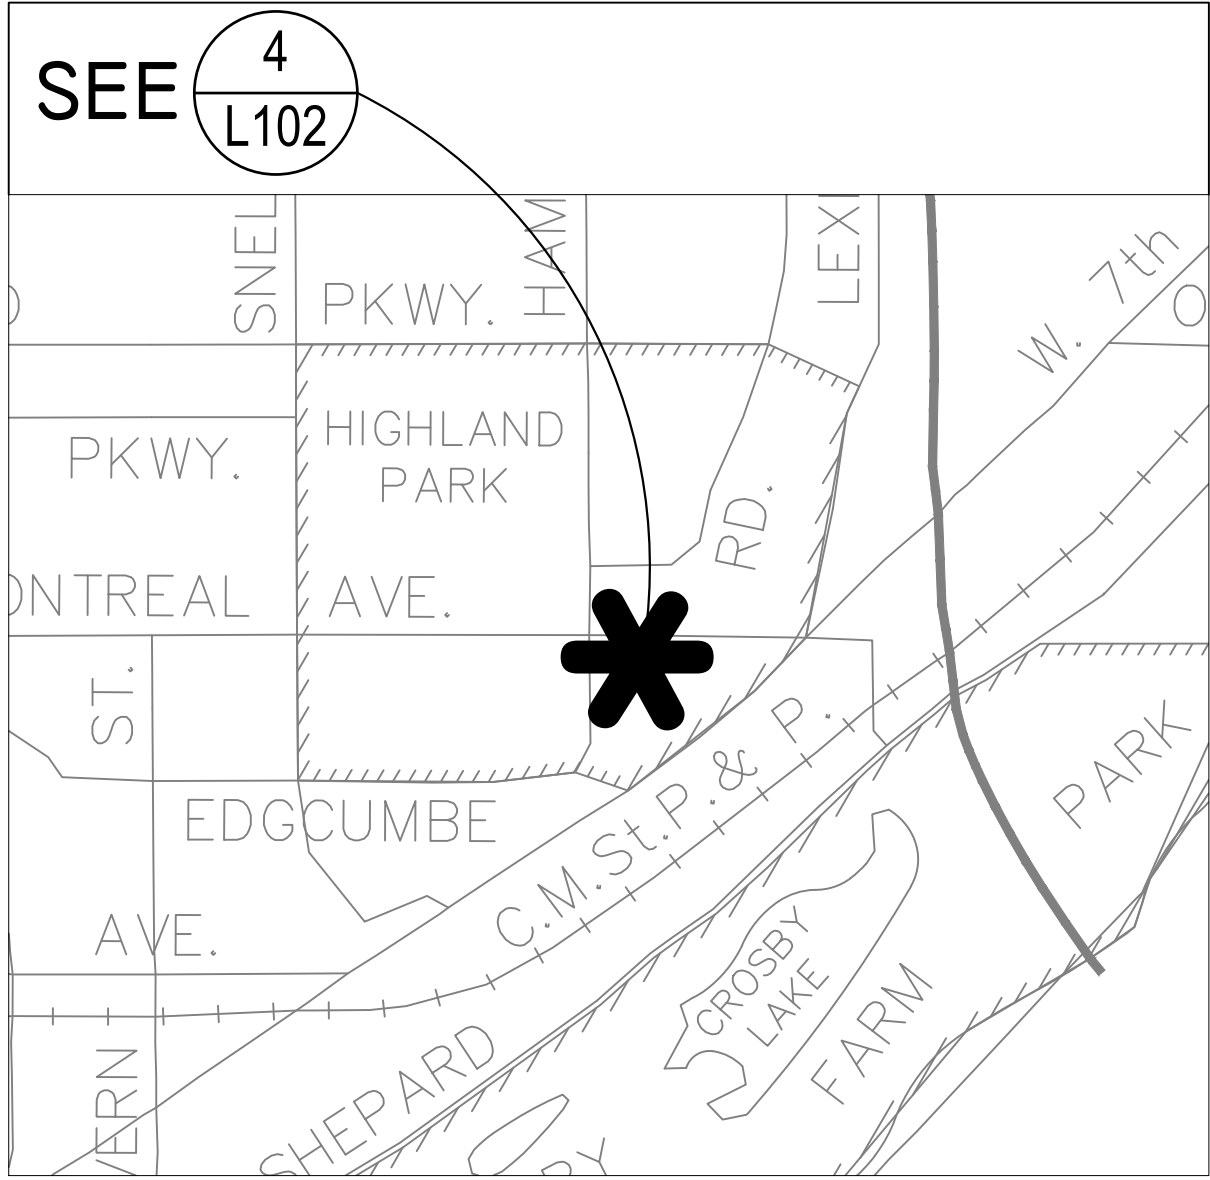


4 HIGHLAND PARK AQUATIC CENTER
G002 N.T.S.

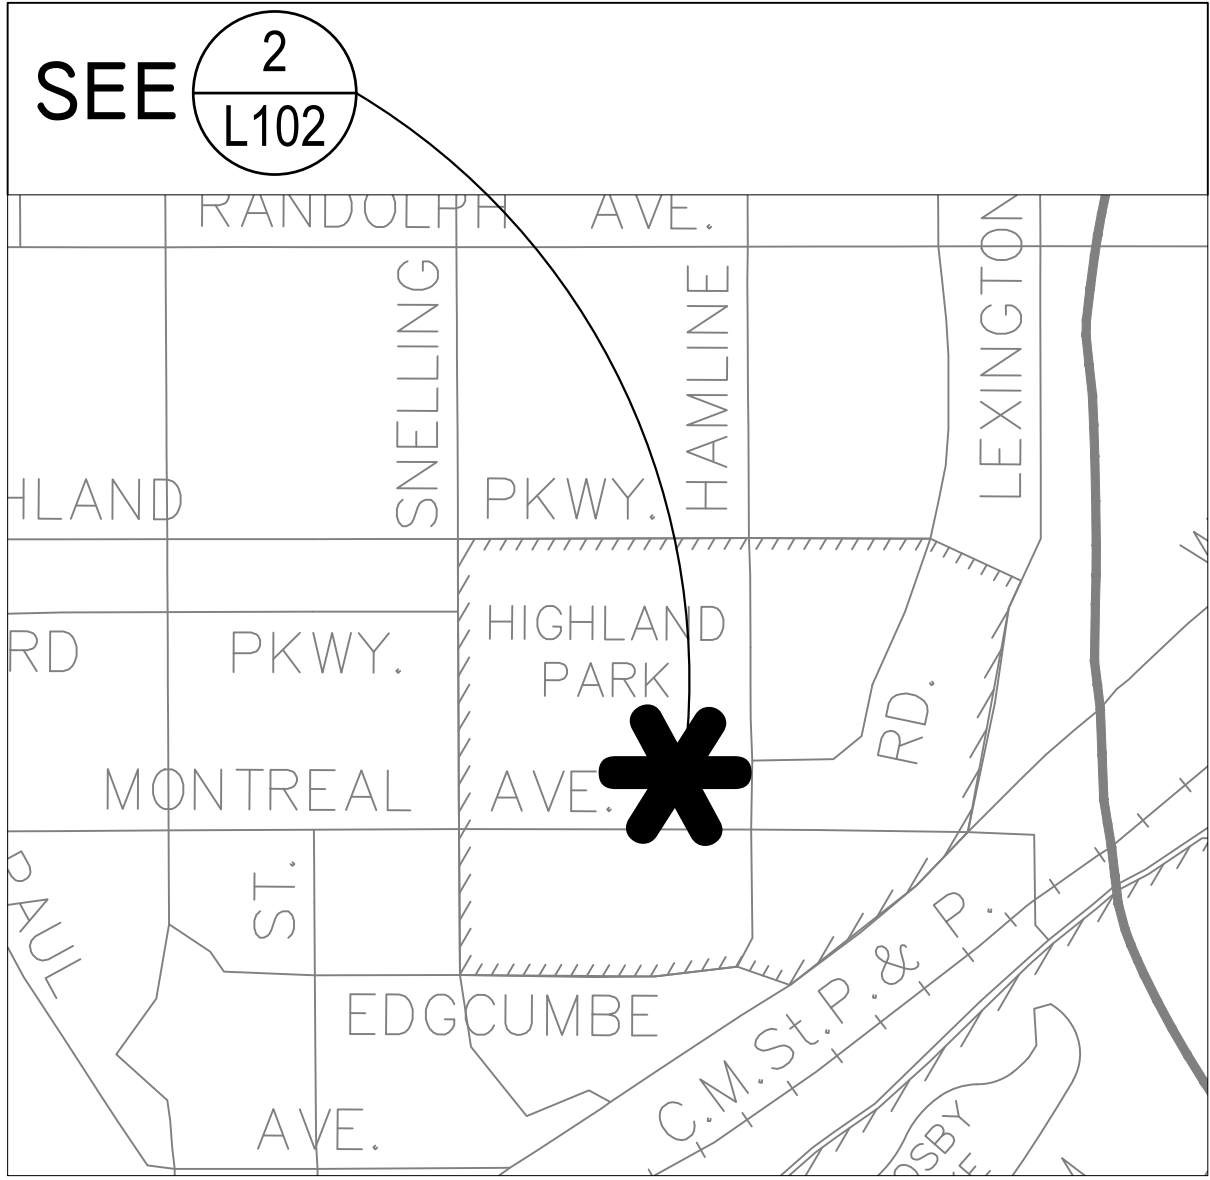


2 HIGHLAND NATIONAL GOLF COURSE
G002 N.T.S.

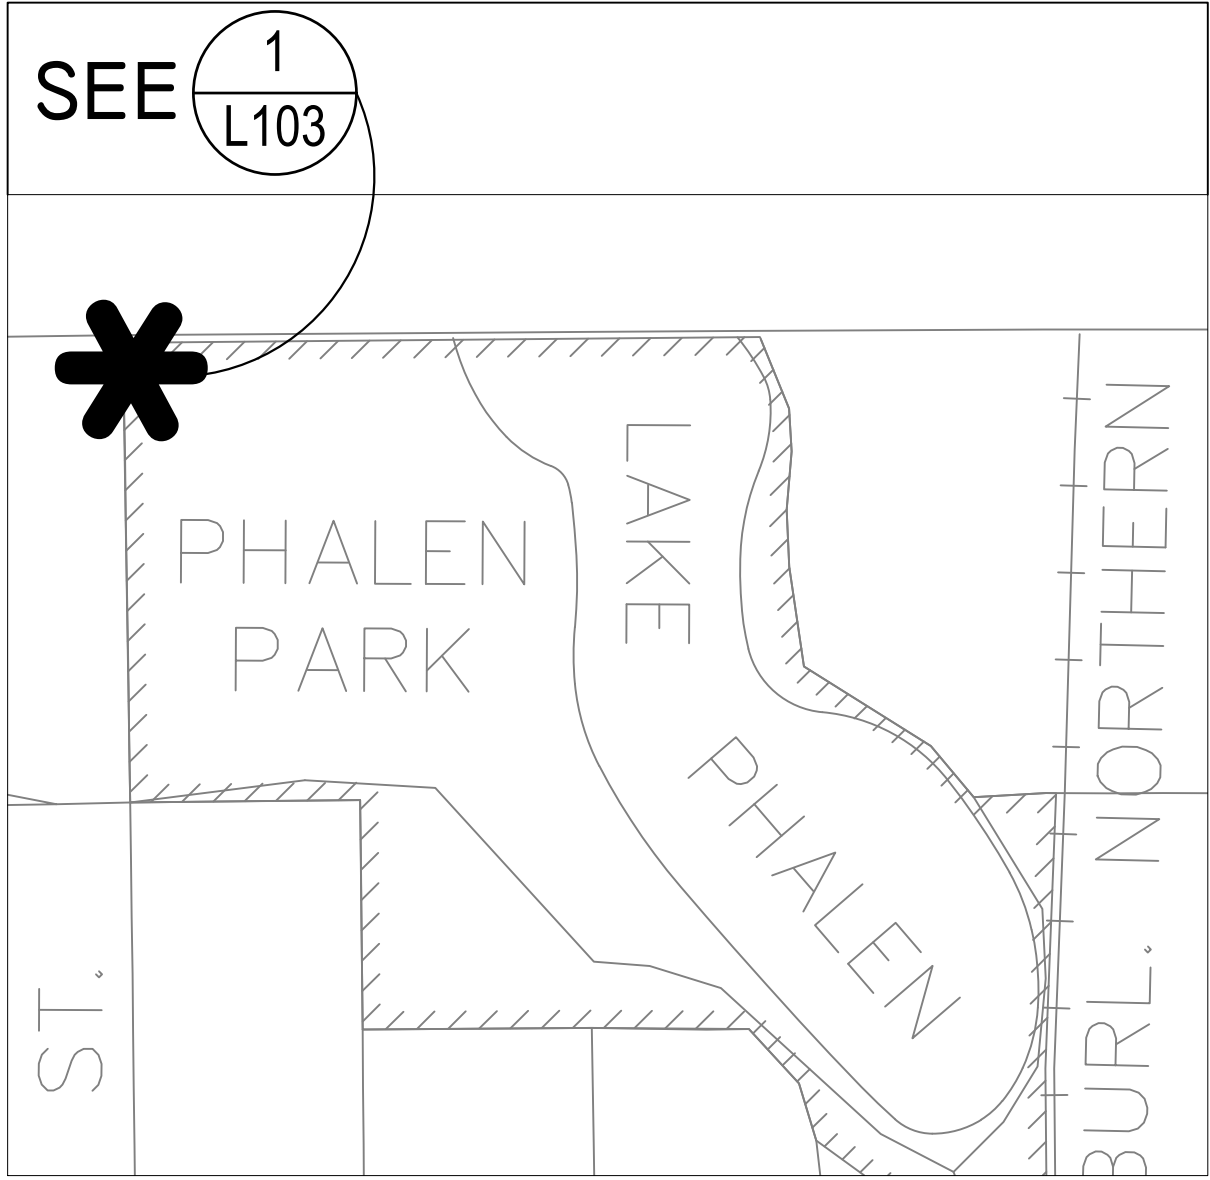

5 PHALEN REGIONAL PARK
G002 N.T.S.

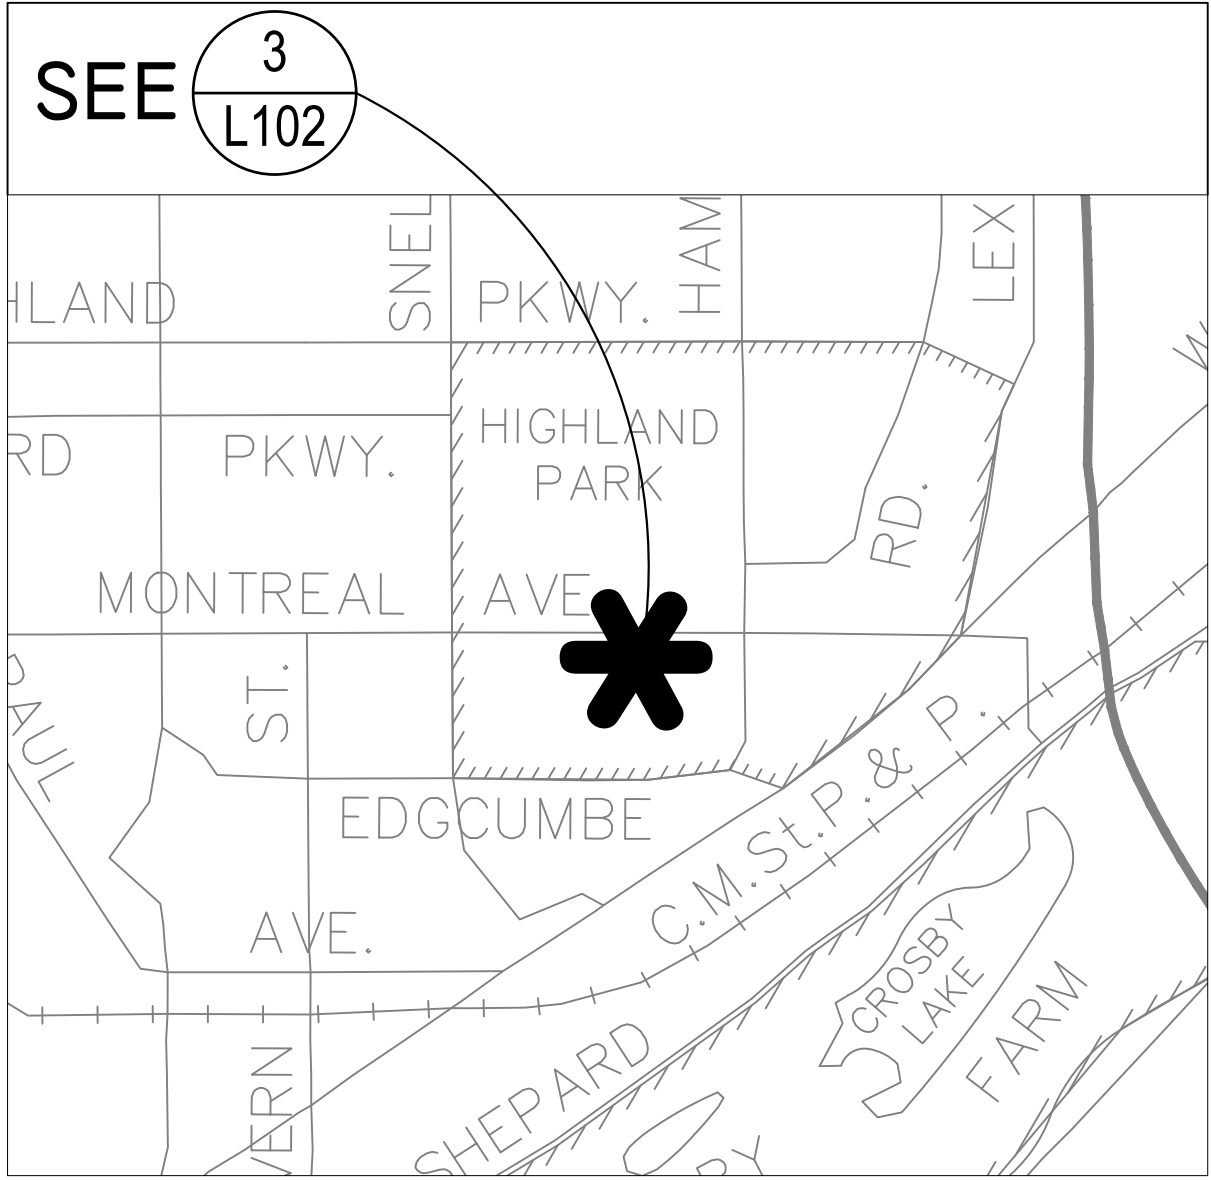

3 HIGHLAND 9 HOLE GOLF COURSE
G002 N.T.S.

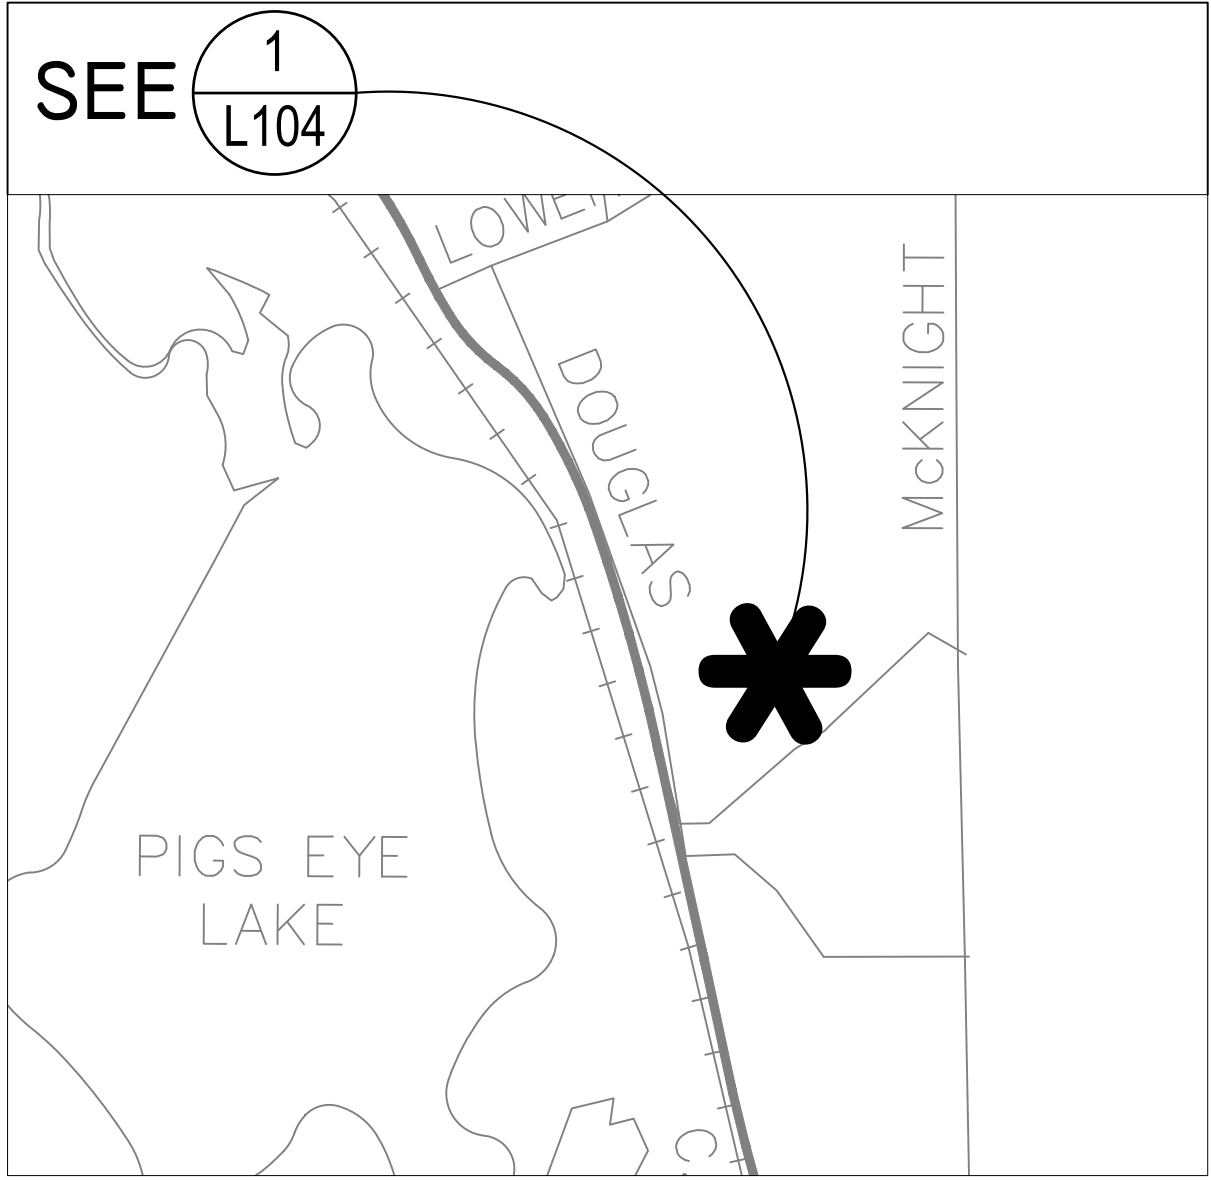

6 TAYLOR PARK
G002 N.T.S.

FOR EACH SIGN INSTALLATION LOCATION:

- ALL CONSTRUCTION SHALL BE PERFORMED IN ACCORDANCE WITH STATE AND LOCAL STANDARD SPECIFICATIONS FOR CONSTRUCTION.
- NOT ALL LOCATIONS HAVE COMPLETED SURVEYS. REFER TO CORRESPONDING PLAN SHEETS FOR CONSTRUCTION DIRECTIONS.
- ALL ITEMS MARKED FOR REMOVAL SHALL BE REMOVED IN THEIR ENTIRETY WITH FOOTING. CONCRETE WALK AND CURBS MARKED FOR REMOVAL SHALL BE REMOVED WITH BASE COURSE.
- CONTRACTOR TO CONFIRM ALL REMOVALS WITH LANDSCAPE ARCHITECT.
- TREES INDICATED SHALL BE PROTECTED BY ESTABLISHING A TREE PROTECTION ZONE USING 4' TALL FENCING INSTALLED AT THE DRIP LINE OF THE TREE. TREE PROTECTION FENCING SHALL BE INSTALLED PRIOR TO THE START OF ANY SITE WORK AND MAINTAINED FOR THE DURATION OF THE PROJECT. PROPOSED WORK WITHIN, OR CHANGES TO THE LOCATION OF TREE PROTECTION FENCING SHALL BE REVIEWED BY THE CITY FORESTER PRIOR TO ALTERATION.
- TREES NOT MARKED FOR REMOVAL THAT ARE DAMAGED OR REMOVED DURING CONSTRUCTION SHALL BE RESTORED OR REPLACED TO THE SATISFACTION OF, AND AT NO COST TO, THE CITY AS DETERMINED BY THE FORESTRY MANAGER.
- CONSTRUCTION SUPPLIES, MATERIALS, SPOILS, EQUIPMENT, AND VEHICLES SHALL NOT BE STORED OR OPERATED WITHIN THE DRIP LINE OF ANY PUBLIC STREET TREE, OR ON TURF BOULEVARDS WITHOUT PRIOR WRITTEN APPROVAL FROM THE CITY FORESTER. IF THE BOULEVARD MUST BE USED FOR CONSTRUCTION ACTIVITIES, SITE ACCESS ROUTES, MATERIAL STORAGE OR OTHER RELATED ACTIVITIES, PROTECTIVE MEASURES APPROVED BY THE CITY FORESTER SHALL BE TAKEN TO REDUCE SOIL COMPACTION AND PROTECT TREE(S) FROM DAMAGE.
- REMOVE AND SALVAGE ALL BOULDERS, BOLLARDS, AND SIGNS INTERFERING WITH CONSTRUCTION. REINSTALL AT PROJECT COMPLETION.
- MAINTAIN SAFE ROUTE FOR PEDESTRIANS USING ADJACENT PATHWAY/TRAILS DURING CONSTRUCTION.
- CONTRACTOR TO PROTECT OFFSITE CATCH BASINS FROM SEDIMENT GENERATED BY CONSTRUCTION.
- EROSION CONTROL PRACTICES SHALL REMAIN IN PLACE UNTIL THE FINAL COMPLETION OF THE PROJECT OR UNTIL VEGETATION HAS BEEN ESTABLISHED (WHICHEVER IS LATER).
- CONTRACTOR MUST CLEAN PAVED SURFACES AND REMOVE ACCUMULATED SEDIMENT AT END OF PROJECT.
- CONTRACTOR RESPONSIBLE TO RECEIVE OR PICK-UP SIGNS FROM 1100 N HAMLINE AVENUE, ASSEMBLE AND INSTALL PARK SIGNS AND FOOTINGS AS INDICATED;



**SAINT PAUL
MINNESOTA**
Parks and Recreation
Department
400 City Hall Annex
25 West Street
Saint Paul, MN 55102

I hereby certify that this plan, specification, or report was prepared by me or under my direct supervision and that I am a duly licensed Landscape Architect under the laws of the State of Minnesota.
Printed Name: BRETT HUSSONG
Signature: [Signature]
Date: 09/28/2026 License #: 51880

City of Saint Paul Department of Parks and Recreation

2026 Citywide Signage

City of Saint Paul, Minnesota


No.	Date	Revision Description

PROJECT NUMBER	L26-00-16
DATE	09/28/2026
DRAWN BY	GM
CHECKED BY	BH
SUPERVISOR	BH

DRAFT NOT FOR
CONSTRUCTION
LOCATIONS

G002

P:\Citywide\Signs\Construction Docs\Sheet Files\L101 PLAN FRANK BOYD PARK.dwg Sep 28, 2026 -- 1:54pm

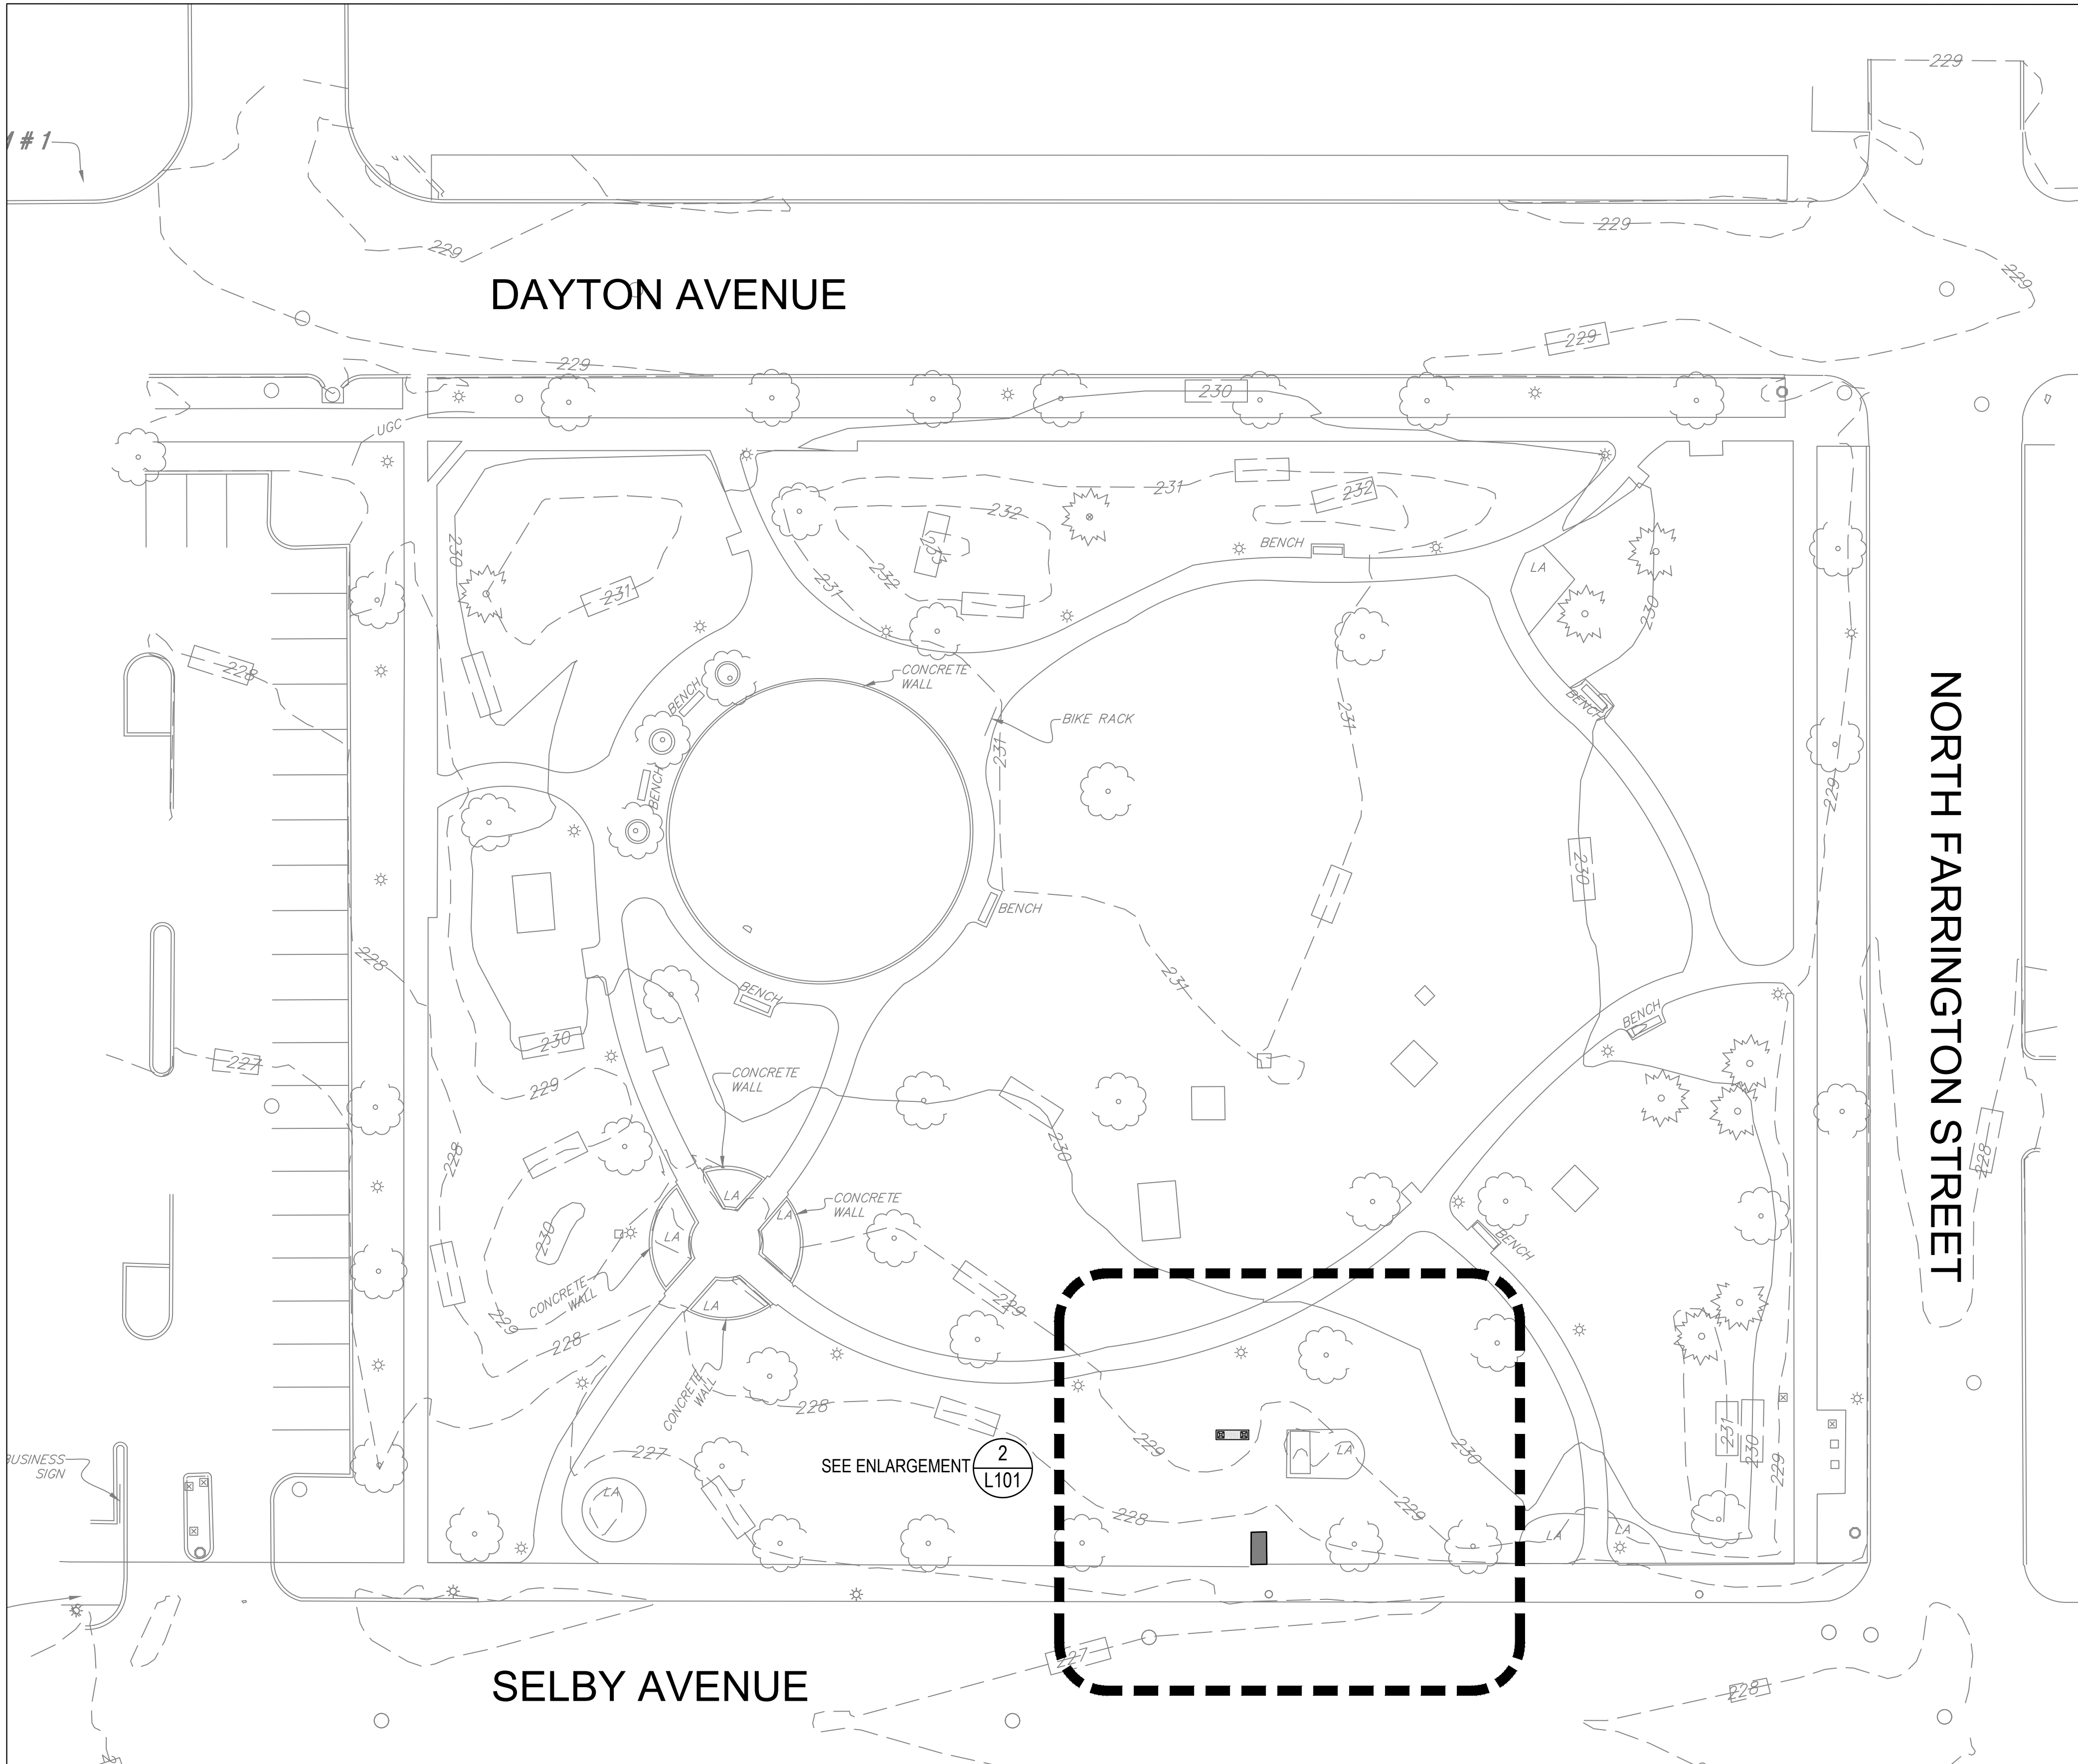


1 FRANK BOYD PARK SIGN LOCATION
L101 1" = 20'

LEGEND

- EXISTING CONCRETE PAVEMENT TO REMOVE
- CONCRETE FOOTING
- EXISTING TREE

- GENERAL NOTES**
- CONTRACTOR SHALL VERIFY SITE ACCESS & CONSTRUCTION LIMITS PRIOR TO THE START OF CONSTRUCTION.
 - TREES DAMAGED OR REMOVED DURING CONSTRUCTION SHALL BE RESTORED OR REPLACED TO THE SATISFACTION OF AND AT NO COST TO THE CITY AS DETERMINED BY THE CITY FORESTER.
 - CONTRACTOR IS RESPONSIBLE FOR DAMAGE TO THE MAINLINE SIDEWALK, CURB, DRIVE ACCESS AND BOULEVARD LANDSCAPING DURING THE CONSTRUCTION. CONTRACTOR ADVISED TO DOCUMENT PRE-EXISTING CONDITION OF THE RIGHT OF WAY PRIOR TO COMMENCEMENT OF THE CONSTRUCTION.
 - ADJACENT STREETS AND ALLEYS MUST BE SWEEPED TO KEEP THEM FREE OF SEDIMENT. CONTRACTOR MUST MONITOR CONDITIONS AND SWEEP AS NEEDED OR WITHIN 24 HOURS OF NOTICE BY THE CITY.
 - OWNER TO PURCHASE PARK SIGN.
 - CONTRACTOR RESPONSIBLE TO RECEIVE OR PICK-UP SIGN FROM 1100 HAMLINE AVE N ST PAUL, ASSEMBLE, AND INSTALL PARK SIGNS AND FOOTINGS AS INDICATED.

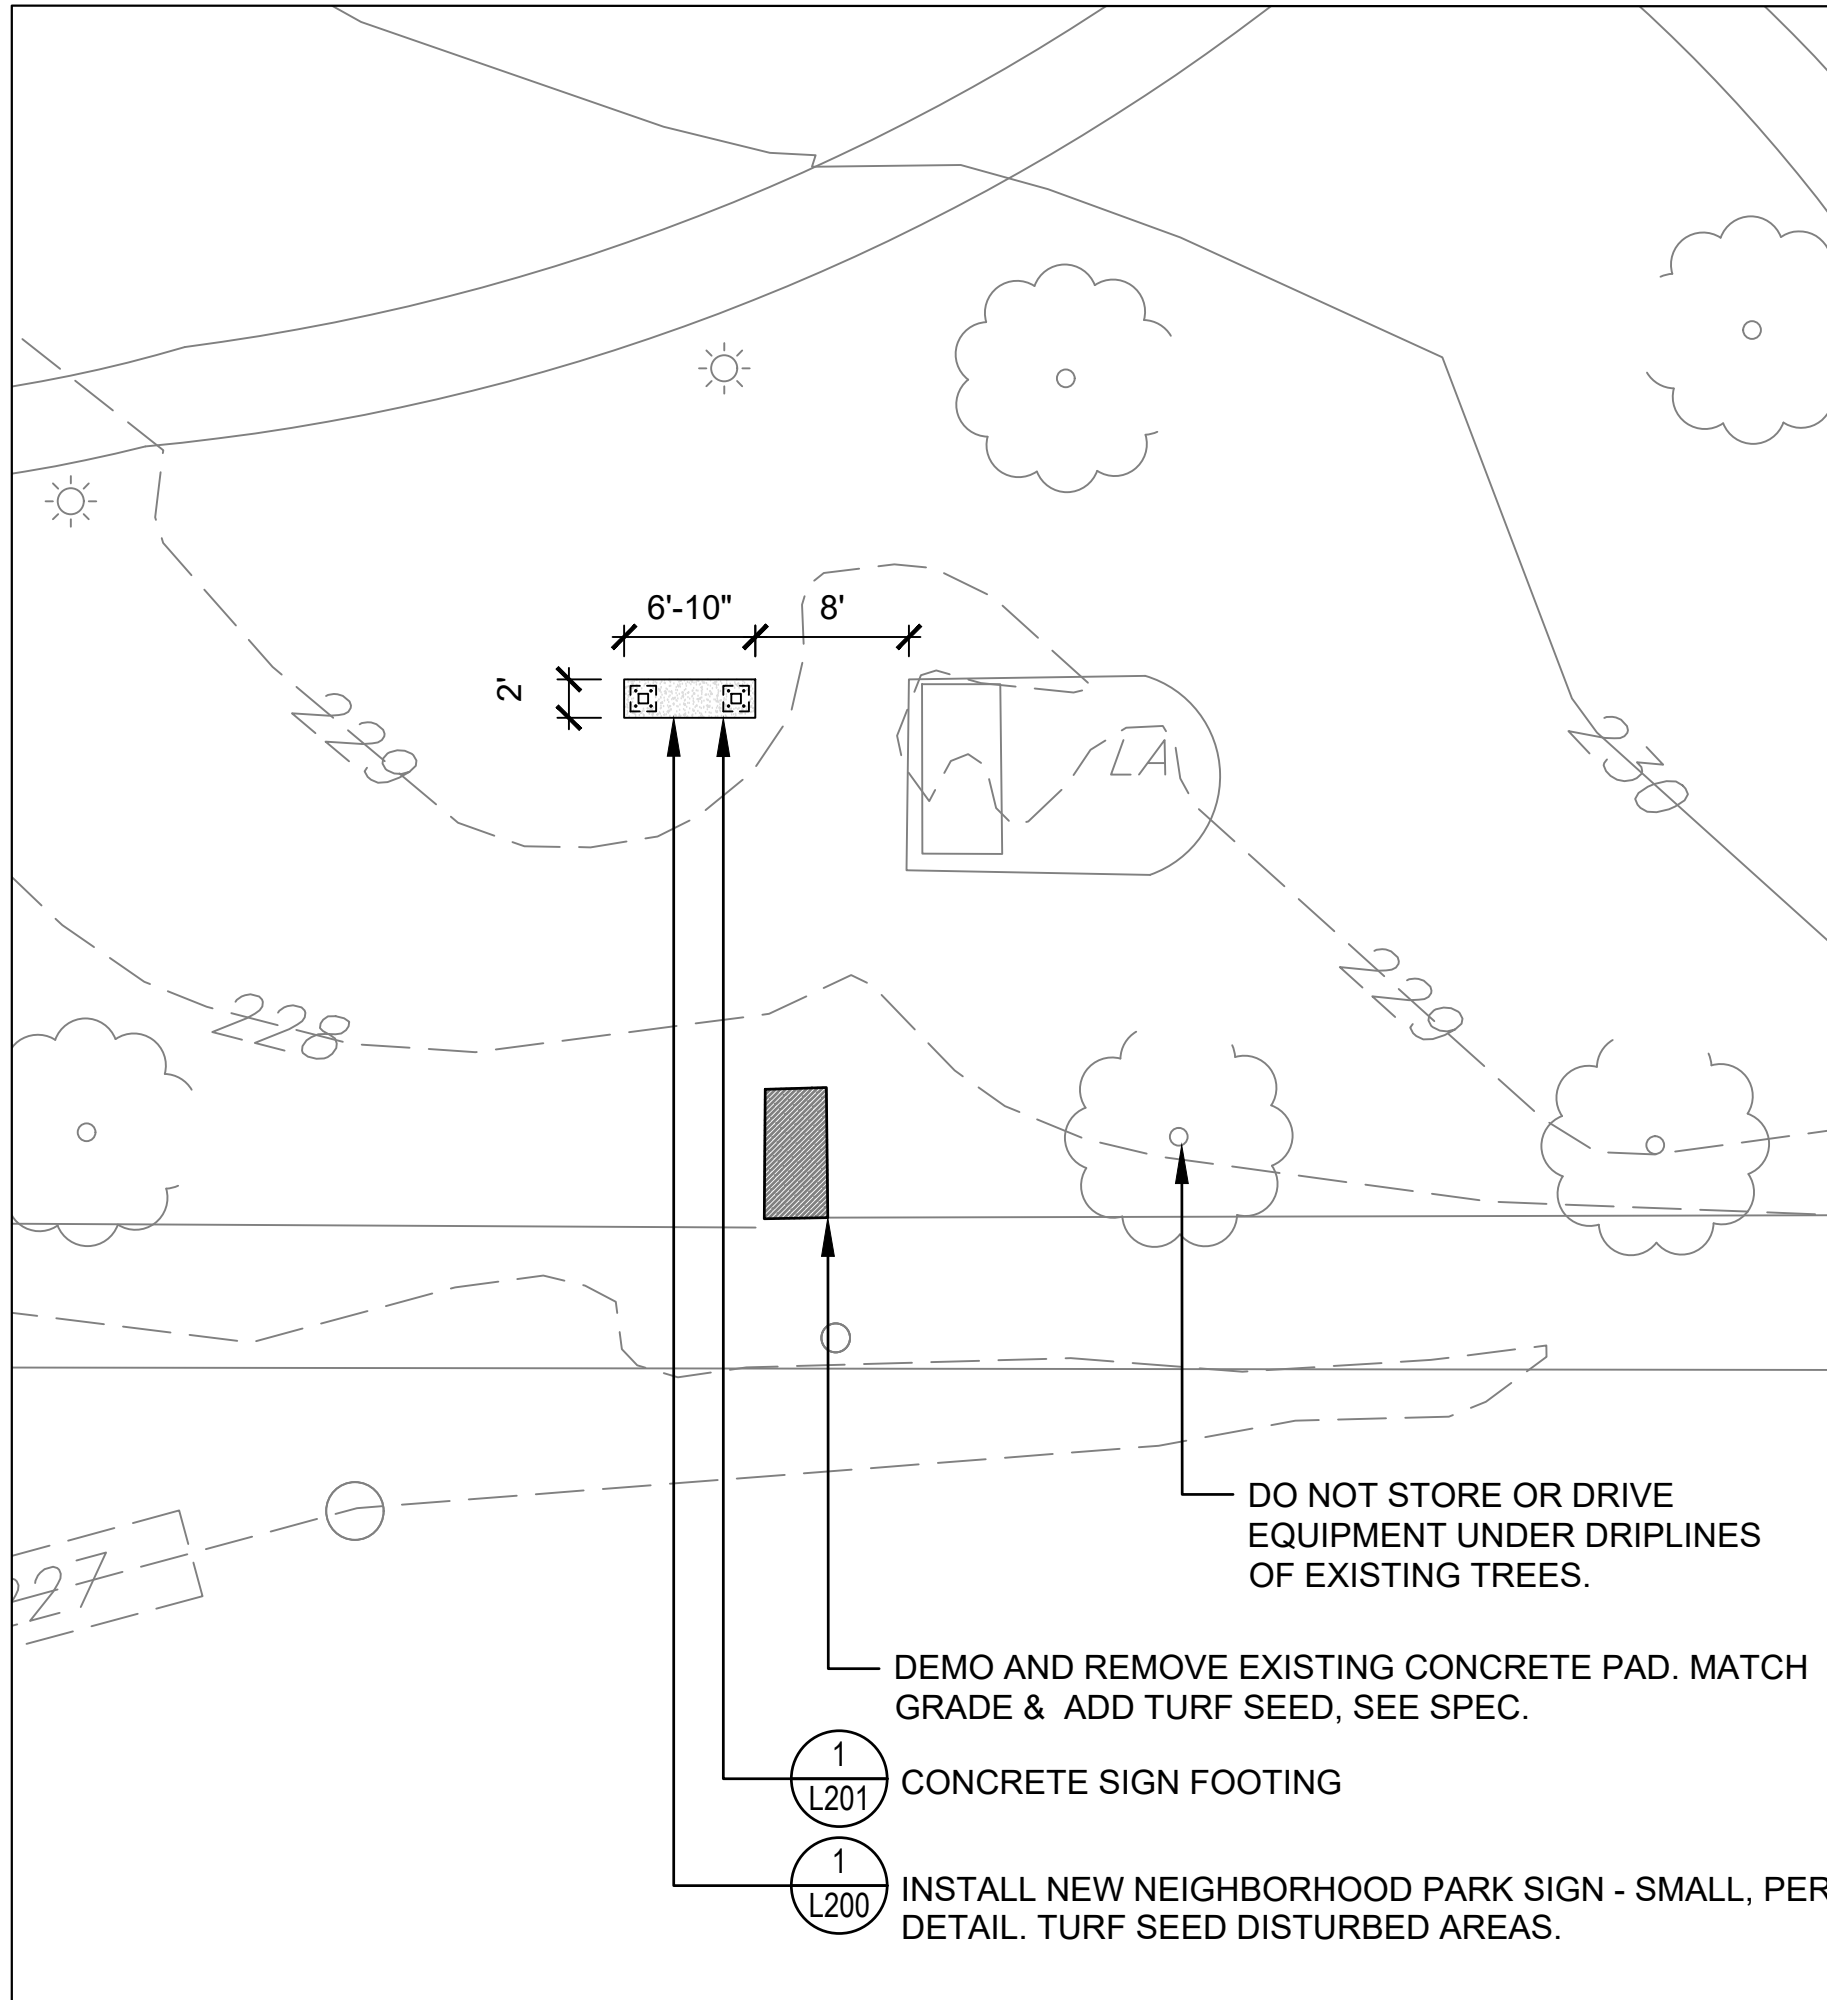

2 FRANK BOYD PARK ENLARGEMENT
L101 1" = 10'

SAINT PAUL MINNESOTA
Parks and Recreation Department
400 City Hall Annex
25 West Street
Saint Paul, MN 55102

I hereby certify that this plan, specification, or report was prepared by me or under my direct supervision and that I am a duly licensed landscape architect under the laws of the State of Minnesota.
Printed Name: BRETT HUSSONG
Signature: [Signature]
Date: 09/28/2026 License #: 51880

City of Saint Paul Department of Parks and Recreation
2026 Citywide Signage
335 Selby Avenue, Saint Paul, Minnesota, 55102

No.	Date	Revision Description

PROJECT NUMBER	L26-00-16
DATE	09/28/2026
DRAWN BY	GM
CHECKED BY	BH
SUPERVISOR	BH


FRANK BOYD PARK
LAYOUT PLAN
L101

GENERAL NOTES


1. CONTRACTOR SHALL VERIFY SITE ACCESS & CONSTRUCTION LIMITS PRIOR TO THE START OF CONSTRUCTION.
2. TREES DAMAGED OR REMOVED DURING CONSTRUCTION SHALL BE RESTORED OR REPLACED TO THE SATISFACTION OF AND AT NO COST TO THE CITY AS DETERMINED BY THE CITY FORESTER.
3. CONTRACTOR IS RESPONSIBLE FOR DAMAGE TO THE MAINLINE SIDEWALK, CURB, DRIVE ACCESS AND BOULEVARD LANDSCAPING DURING THE CONSTRUCTION. CONTRACTOR ADVISED TO DOCUMENT PRE-EXISTING CONDITION OF THE RIGHT OF WAY PRIOR TO COMMENCEMENT OF THE CONSTRUCTION.
4. ADJACENT STREETS AND ALLEYS MUST BE SWEEPED TO KEEP THEM FREE OF SEDIMENT. CONTRACTOR MUST MONITOR CONDITIONS AND SWEEP AS NEEDED OR WITHIN 24 HOURS OF NOTICE BY THE CITY.
5. OWNER TO PURCHASE PARK SIGN.
6. CONTRACTOR RESPONSIBLE TO RECEIVE OR PICK-UP SIGNS FROM 1100 N HAMLINE AVE, ASSEMBLE, AND INSTALL PARK SIGNS AND FOOTINGS AS INDICATED.

LEGEND

CONCRETE FOOTING

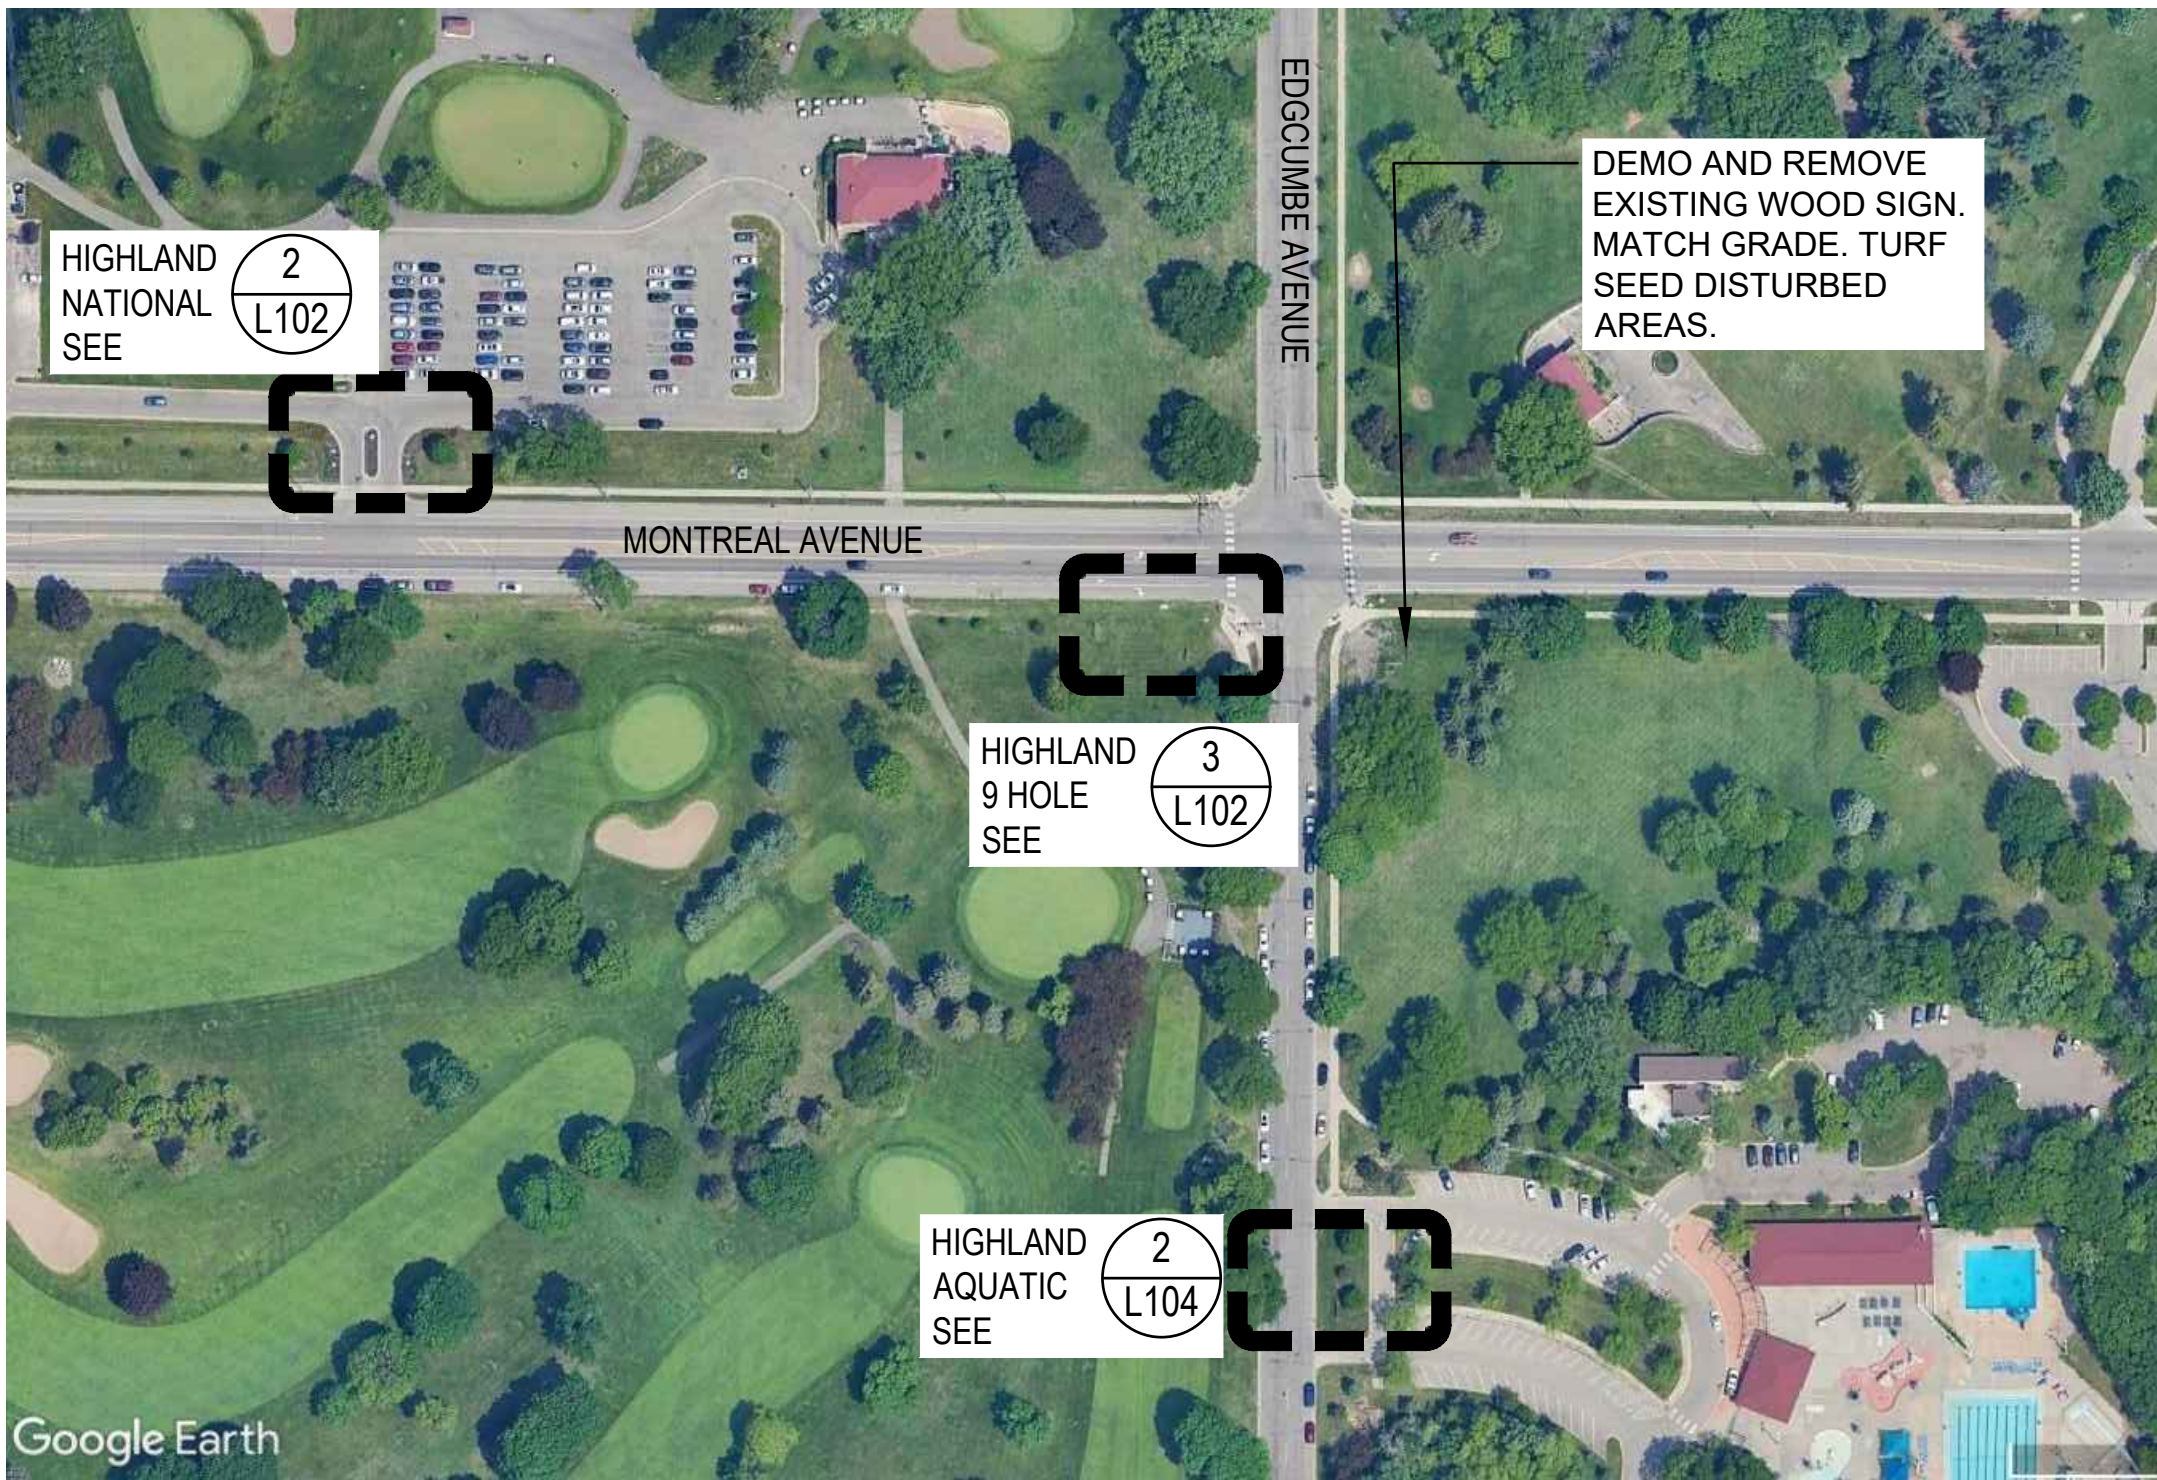

1
L102
1" = 150'

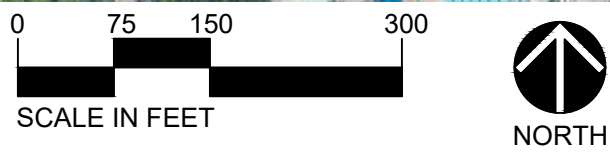


2
L102
1" = 10'



3
L102
1" = 10'



4
L102
1" = 10'

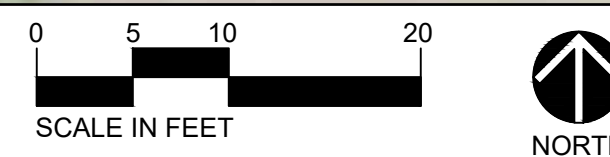

**SAINT PAUL
MINNESOTA**
Parks and Recreation
Department
400 City Hall Annex
25 West Street
Saint Paul, MN 55102

I hereby certify that this plan, specification, or report was prepared by me or under my direct supervision and that I am a duly licensed Landscape Architect under the laws of the State of Minnesota.
Printed Name: BRETT HUSSONG
Signature: [Signature]
Date: 09/28/2026 License #: 51880

City of Saint Paul Department of Parks and Recreation

2026 Citywide Signage


1403 Montreal Avenue, Saint Paul, Minnesota, 55116

No.	Date	Revision Description

PROJECT NUMBER	L26-00-16
DATE	09/28/2026
DRAWN BY	GM
CHECKED BY	BH
SUPERVISOR	BH

HIGHLAND PARK LAYOUT
PLAN
L102

C:\Users\ve52868\appdata\local\temp\AcPublish_15424\L103_PLAN_PHALEN_GOLF_COURSE.dwg Sep 28, 2026 - 2:04pm

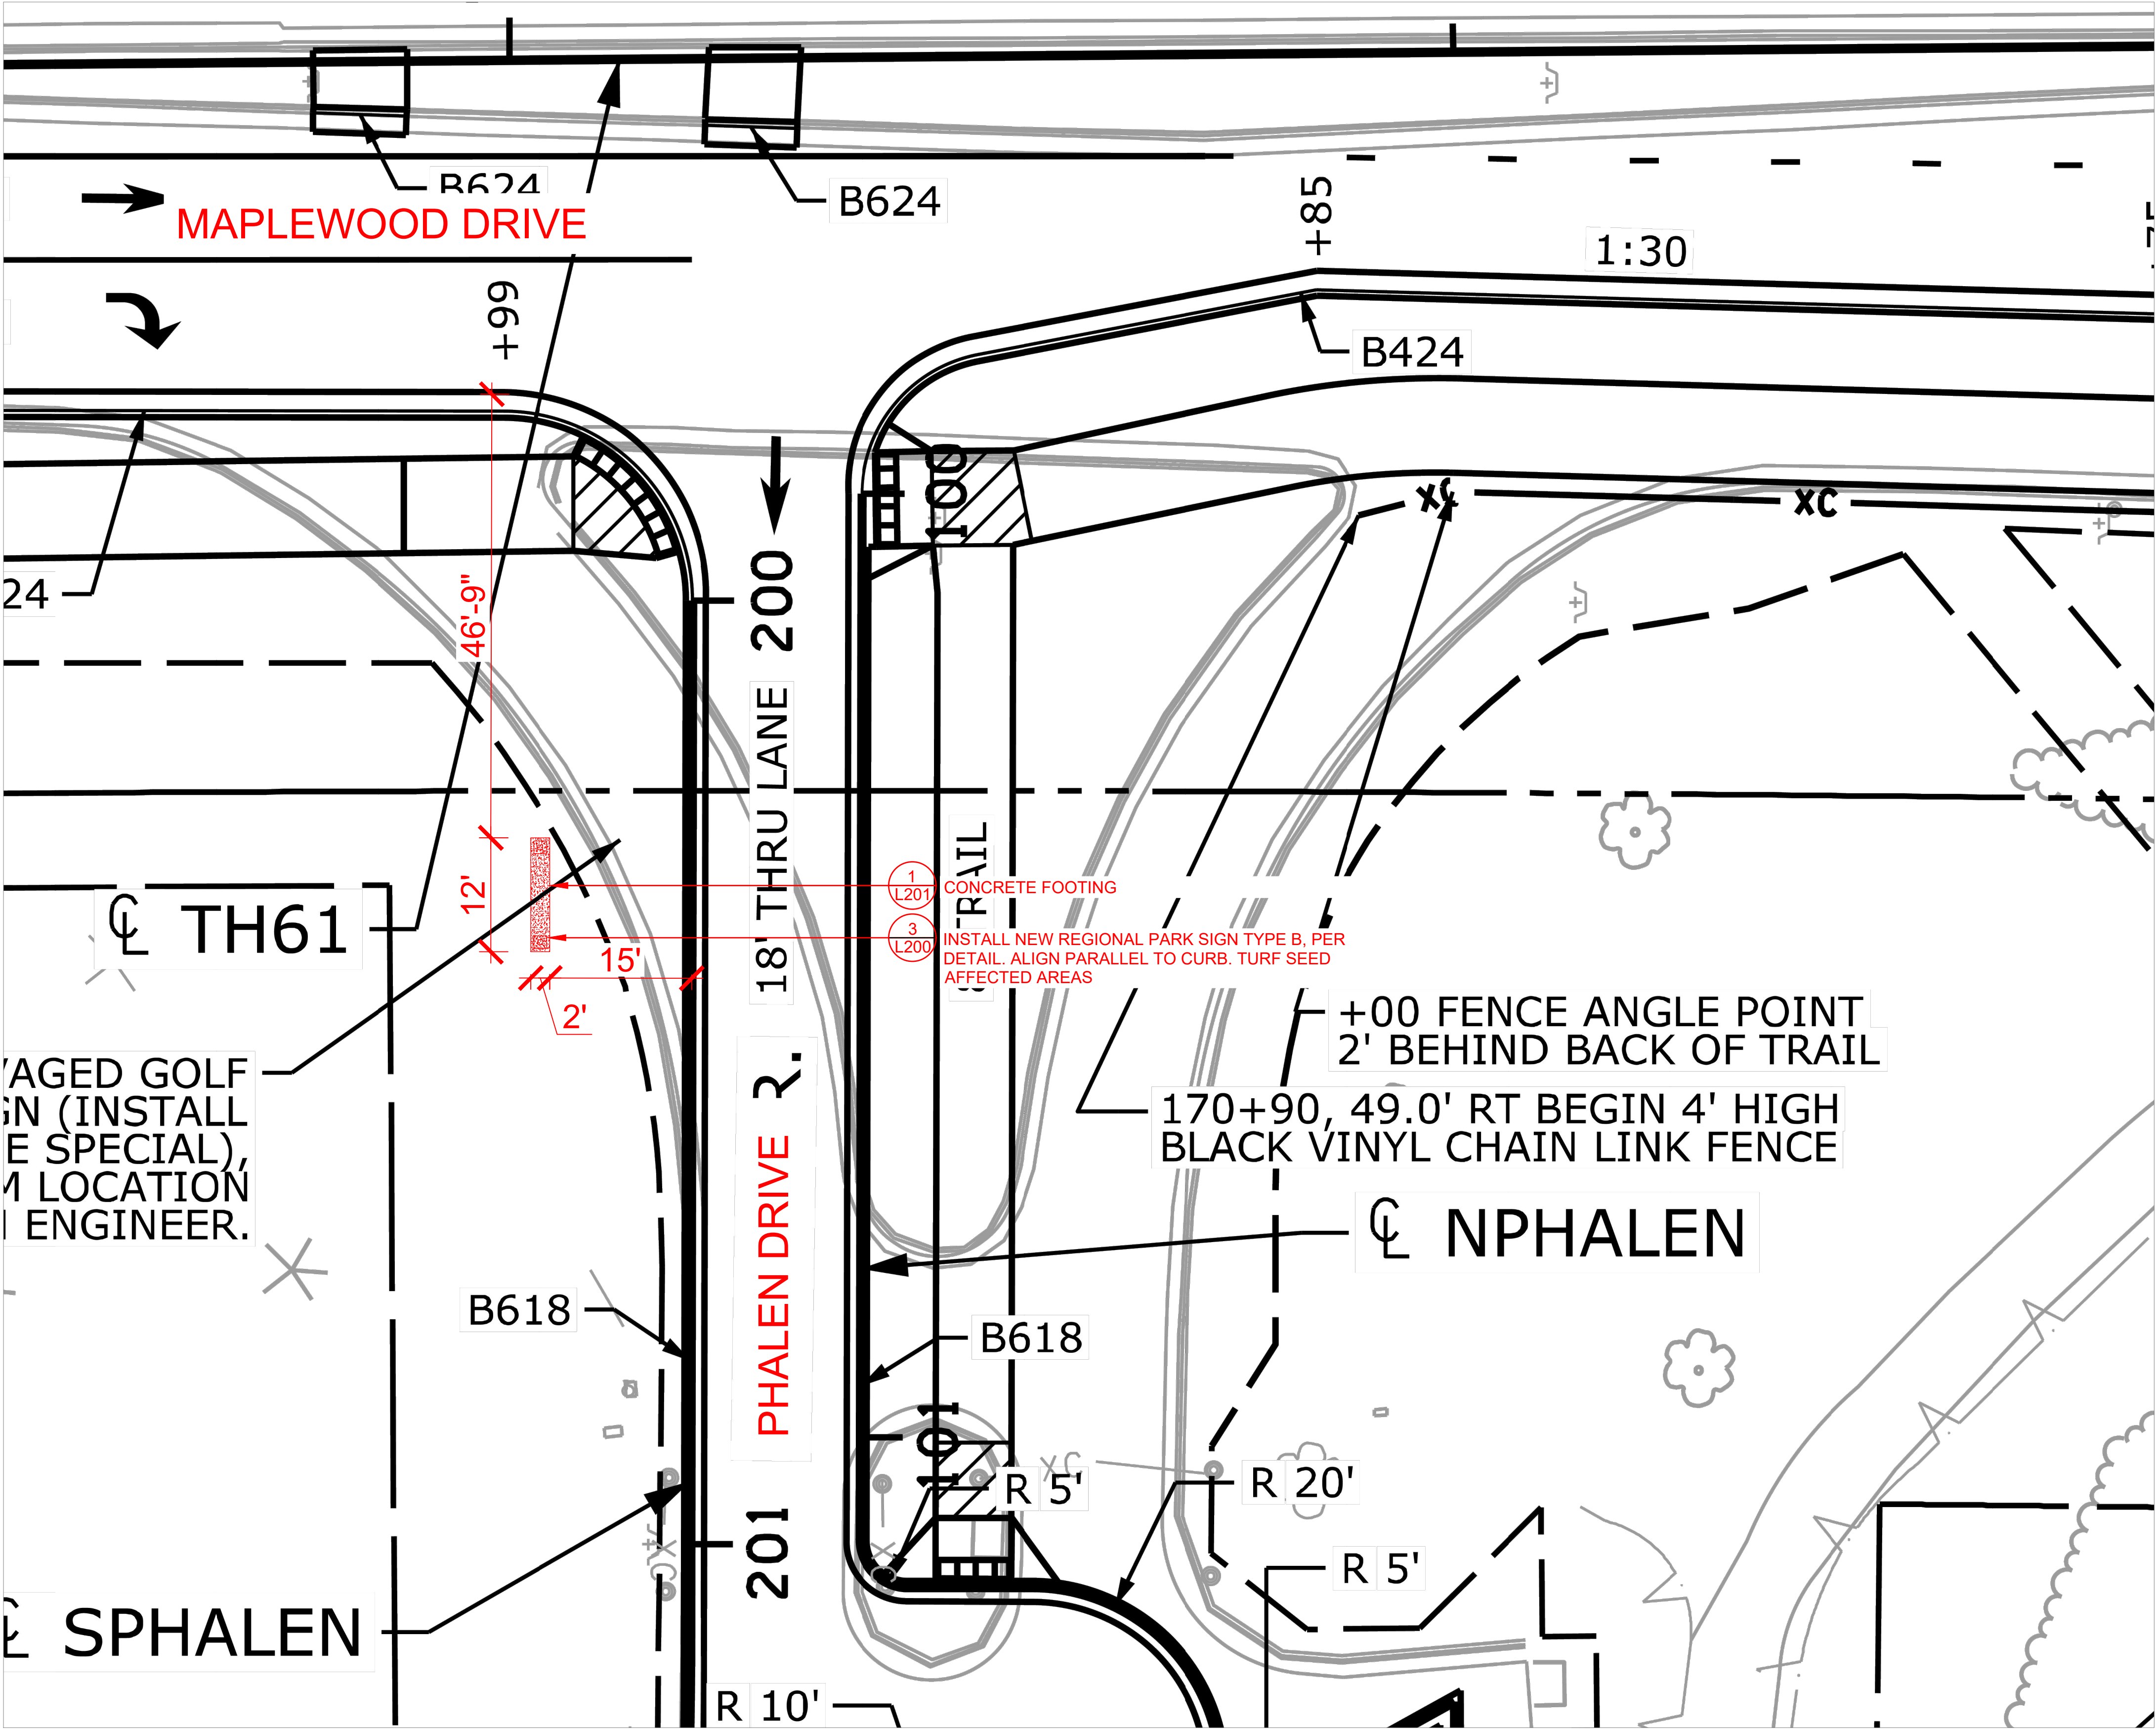

1 PHALEN REGIONAL PARK SIGN LOCATION
L103 1" = 10'



GENERAL NOTES

1. CONTRACTOR SHALL VERIFY SITE ACCESS & CONSTRUCTION LIMITS PRIOR TO THE START OF CONSTRUCTION.
2. TREES DAMAGED OR REMOVED DURING CONSTRUCTION SHALL BE RESTORED OR REPLACED TO THE SATISFACTION OF AND AT NO COST TO THE CITY AS DETERMINED BY THE CITY FORESTER.
3. CONTRACTOR IS RESPONSIBLE FOR DAMAGE TO THE MAINLINE SIDEWALK, CURB, DRIVE ACCESS AND BOULEVARD LANDSCAPING DURING THE CONSTRUCTION. CONTRACTOR ADVISED TO DOCUMENT PRE-EXISTING CONDITION OF THE RIGHT OF WAY PRIOR TO COMMENCEMENT OF THE CONSTRUCTION.
4. ADJACENT STREETS AND ALLEYS MUST BE SWEEPED TO KEEP THEM FREE OF SEDIMENT. CONTRACTOR MUST MONITOR CONDITIONS AND SWEEP AS NEEDED OR WITHIN 24 HOURS OF NOTICE BY THE CITY.
5. OWNER TO PURCHASE PARK SIGN.
6. CONTRACTOR RESPONSIBLE TO RECEIVE OR PICK-UP SIGN FROM 1100 HAMLINE AVE N ST PAUL, ASSEMBLE, AND INSTALL PARK SIGNS AND FOOTINGS AS INDICATED.

LEGEND

- CONCRETE FOOTING
- EXISTING TREE



**SAINT PAUL
MINNESOTA**
Parks and Recreation
Department
400 City Hall Annex
25 West Street
Saint Paul, MN 55102

I hereby certify that this plan, specification, or report was prepared by me or under my direct supervision and that I am a duly Licensed Landscape Architect under the laws of the State of Minnesota.
Printed Name: BRETT HUSSONG
Signature: [Signature]
Date: 09/28/2026 License #: 51890


City of Saint Paul Department of Parks and Recreation
2026 Citywide Signage
1600 Phalen Drive
1600 Phalen Drive, Saint Paul, Minnesota, 55106

No.	Date	Revision Description

PROJECT NUMBER L26-00-16
DATE 09/28/2026
DRAWN BY GM
CHECKED BY BH
SUPERVISOR BH

PHALEN REGIONAL PARK
LAYOUT PLAN
L103


C:\Users\ve52868\appdata\local\temp\AcPublish_15424\L1104_PLAN_TAYLOR_PARK.dwg Sep 28, 2026 -- 2:04pm

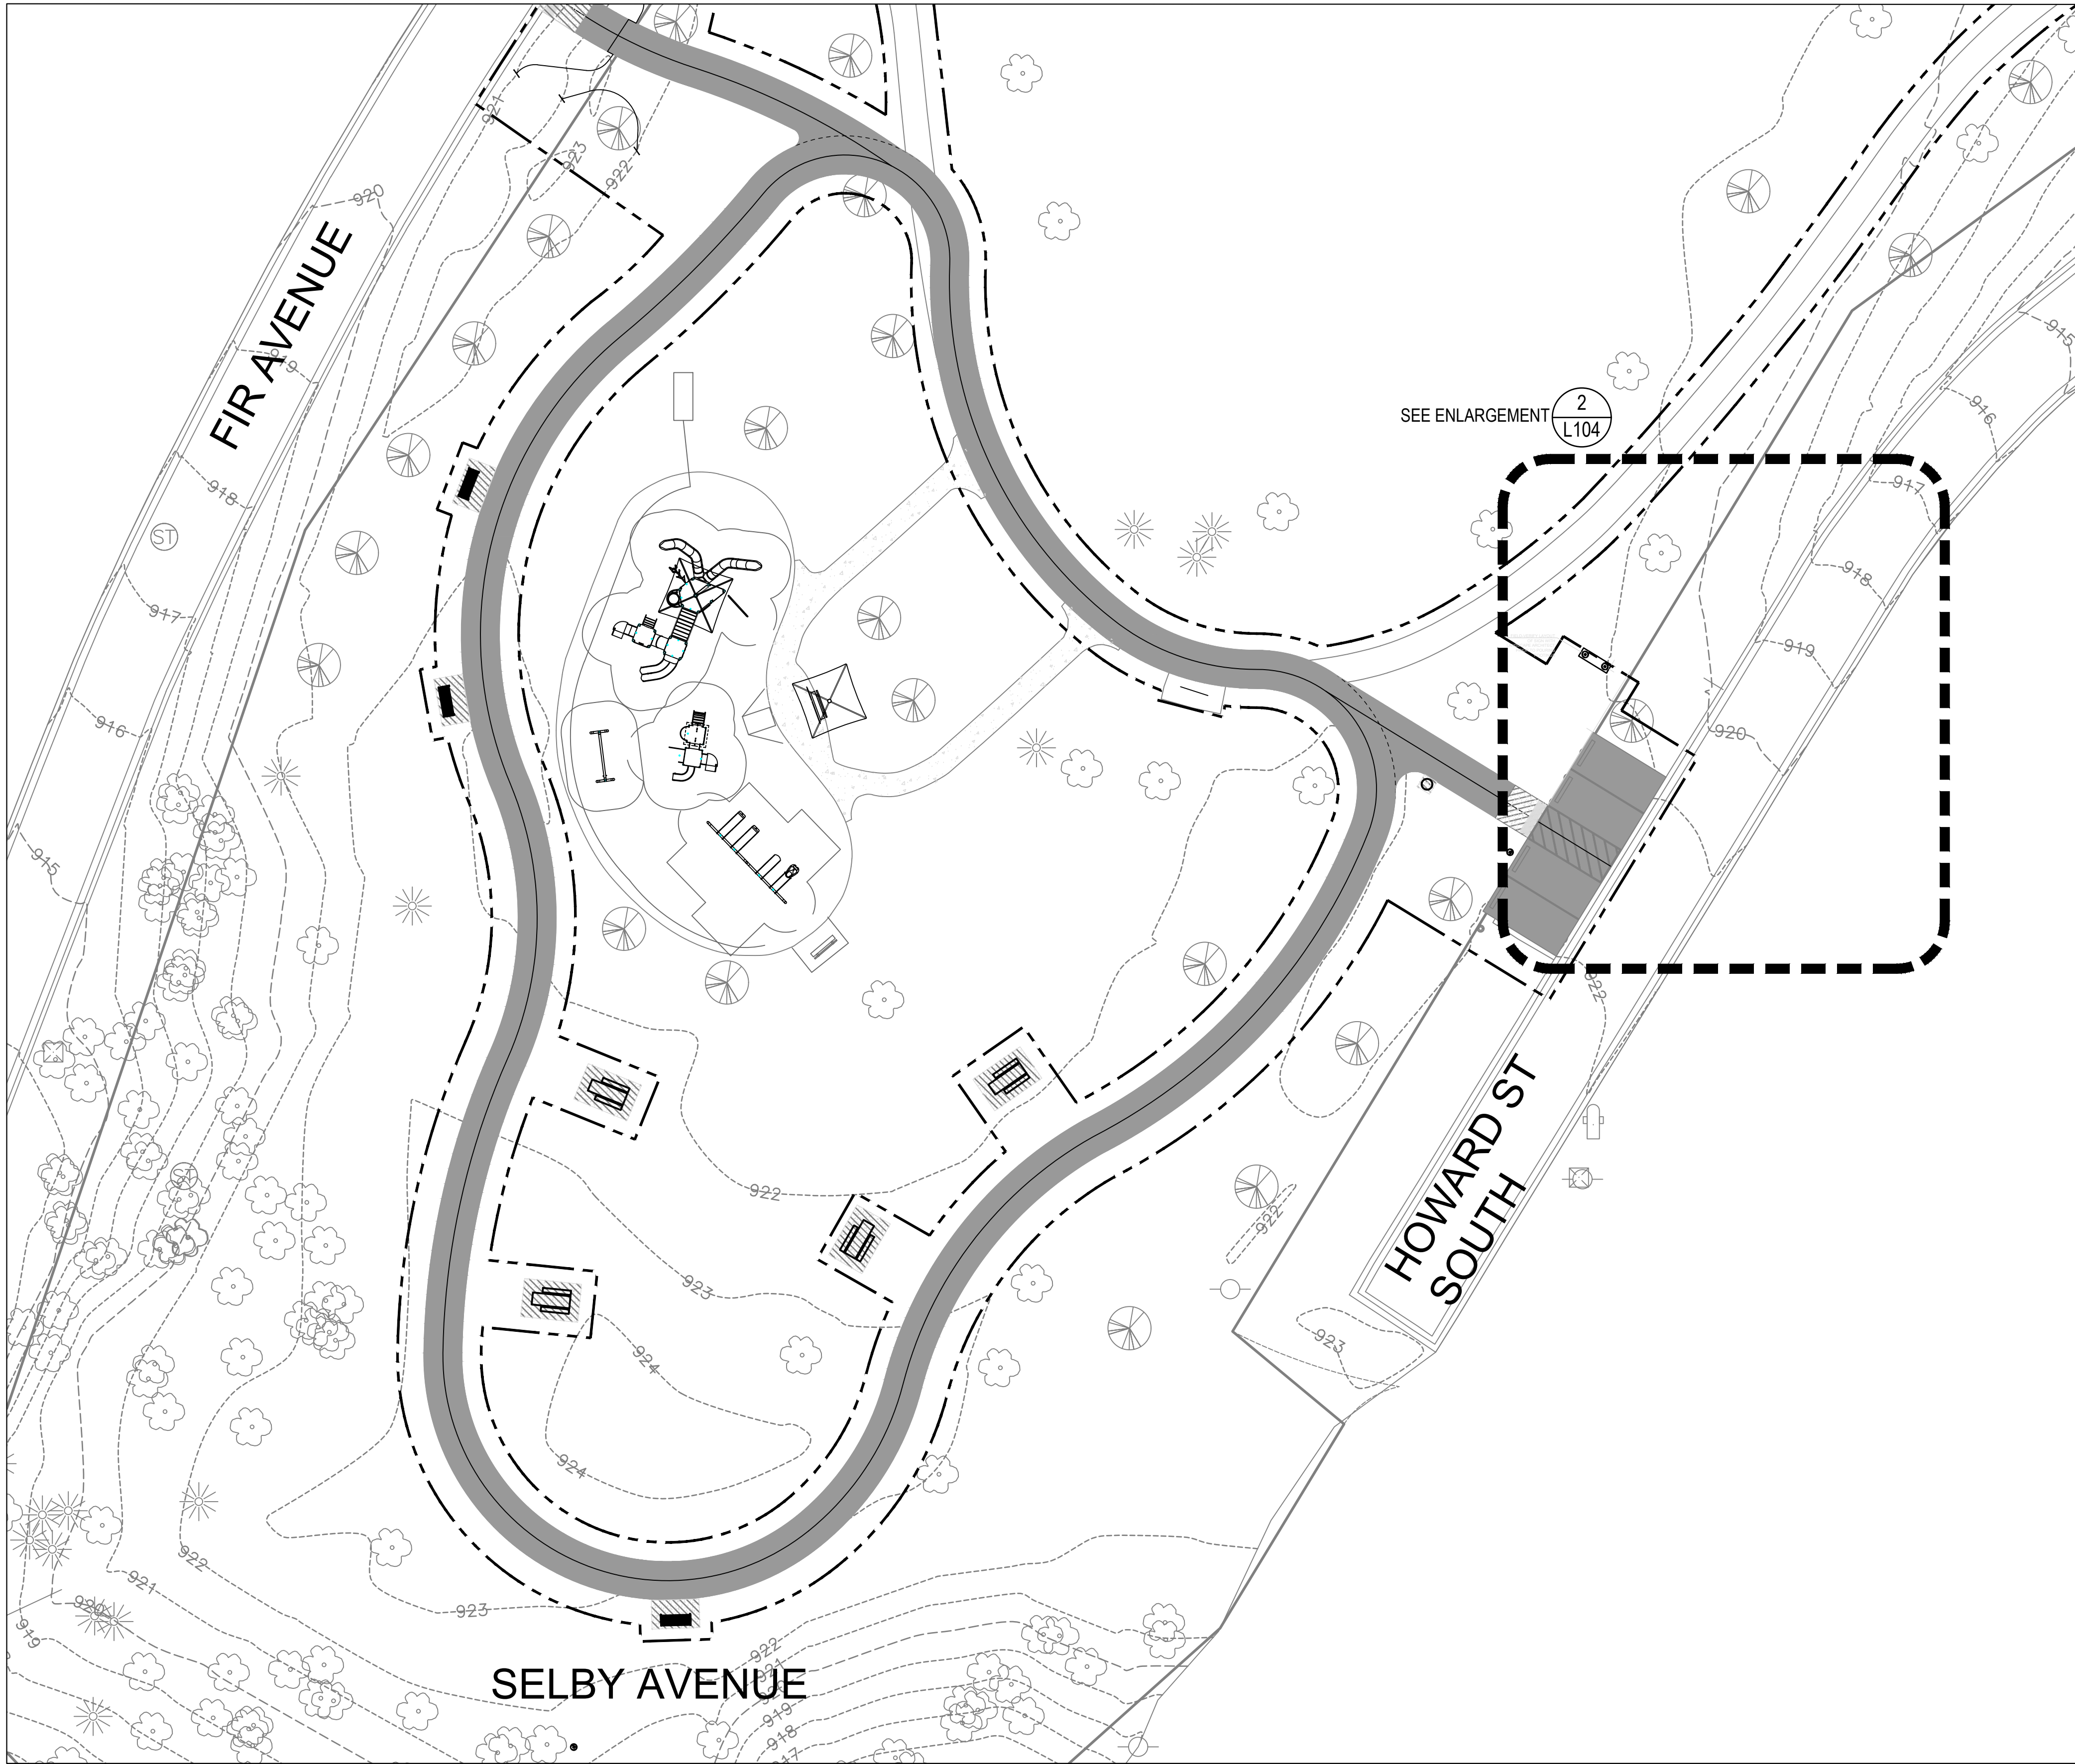

LEGEND

- EXISTING CONCRETE PAVEMENT TO REMOVE
- CONCRETE FOOTING
- EXISTING TREE

- GENERAL NOTES**
- CONTRACTOR SHALL VERIFY SITE ACCESS & CONSTRUCTION LIMITS PRIOR TO THE START OF CONSTRUCTION.
 - TREES DAMAGED OR REMOVED DURING CONSTRUCTION SHALL BE RESTORED OR REPLACED TO THE SATISFACTION OF AND AT NO COST TO THE CITY AS DETERMINED BY THE CITY FORESTER.
 - CONTRACTOR IS RESPONSIBLE FOR DAMAGE TO THE MAINLINE SIDEWALK, CURB, DRIVE ACCESS AND BOULEVARD LANDSCAPING DURING THE CONSTRUCTION. CONTRACTOR ADVISED TO DOCUMENT PRE-EXISTING CONDITION OF THE RIGHT OF WAY PRIOR TO COMMENCEMENT OF THE CONSTRUCTION.
 - ADJACENT STREETS AND ALLEYS MUST BE SWEEPED TO KEEP THEM FREE OF SEDIMENT. CONTRACTOR MUST MONITOR CONDITIONS AND SWEEP AS NEEDED OR WITHIN 24 HOURS OF NOTICE BY THE CITY.
 - OWNER TO PURCHASE PARK SIGN.
 - CONTRACTOR RESPONSIBLE TO RECEIVE OR PICK-UP SIGN FROM 1100 HAMLINE AVE N ST PAUL, ASSEMBLE, AND INSTALL PARK SIGNS AND FOOTINGS AS INDICATED.

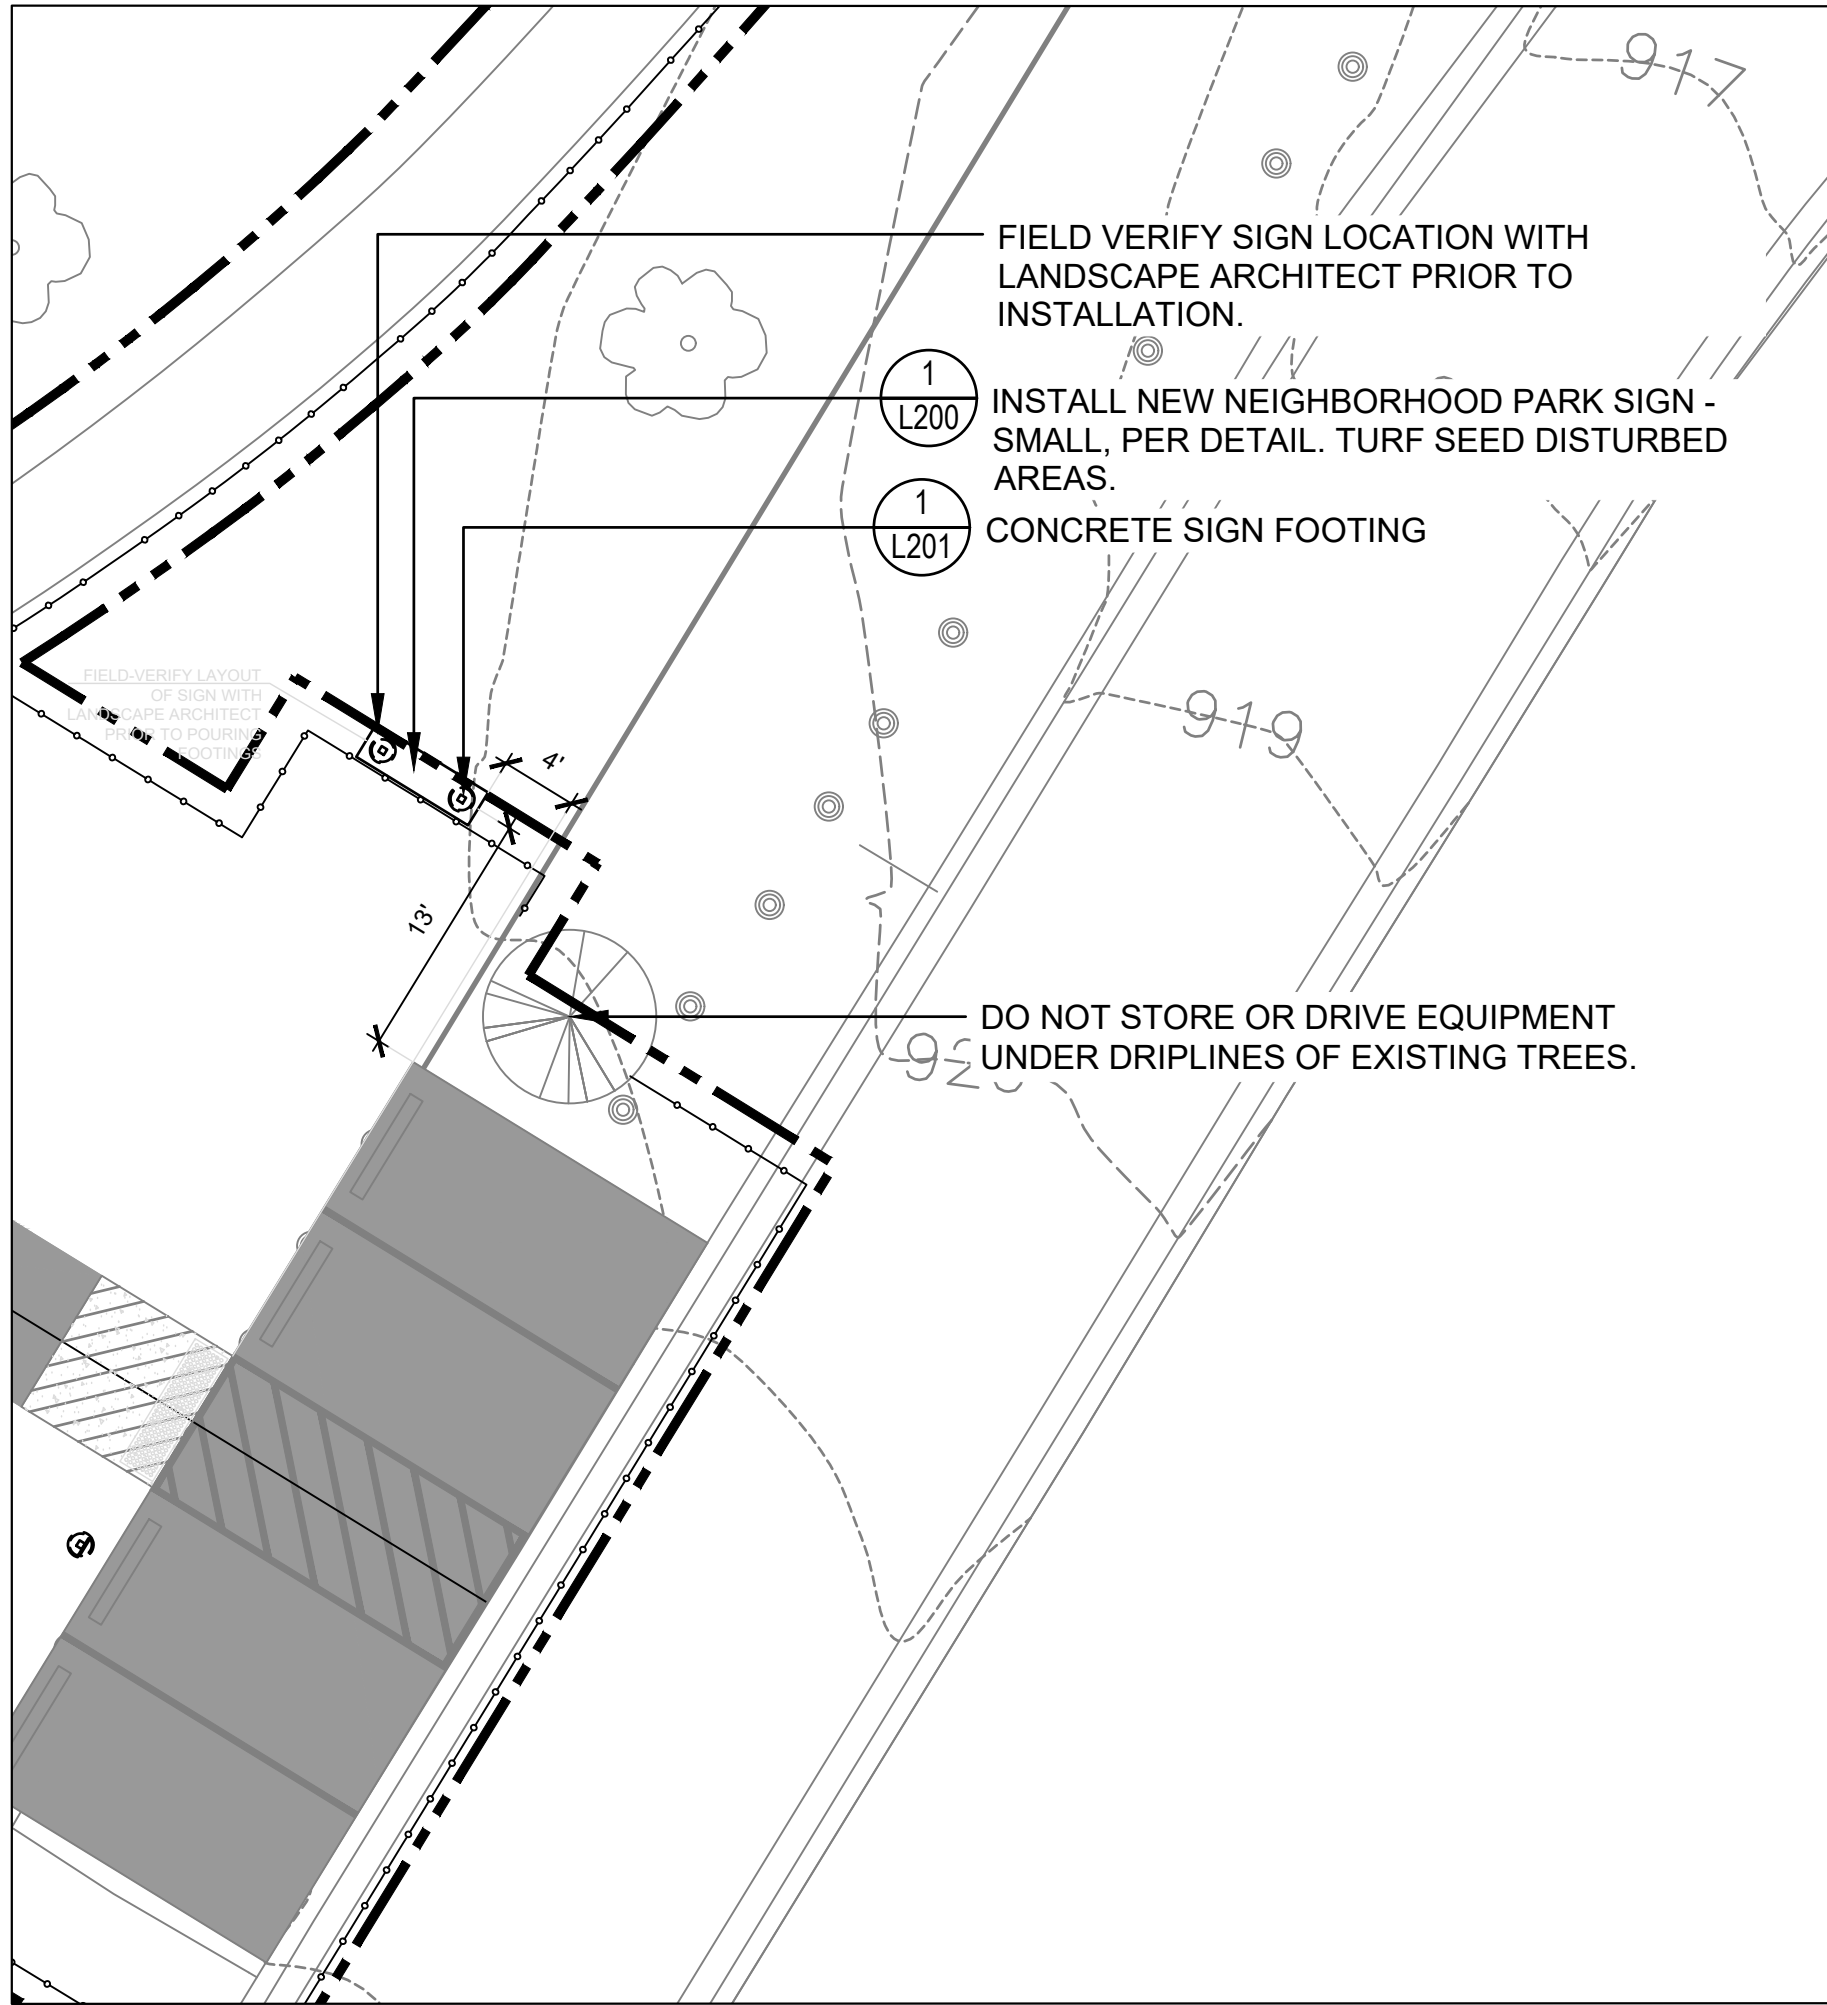

SAINT PAUL MINNESOTA
Parks and Recreation Department
400 City Hall Annex
25 West Street
Saint Paul, MN 55102

I hereby certify that this plan, specification, or report was prepared by me or under my direct supervision and that I am a duly licensed Landscape Architect under the laws of the State of Minnesota.

Printed Name: BRETT HUSSONG
Signature: [Signature]
Date: 09/28/2026 License #: 51880

City of Saint Paul Department of Parks and Recreation
2026 Citywide Signage
335 South Howard Street, Saint Paul, Minnesota

No.	Date	Revision Description

PROJECT NUMBER	L26-00-16
DATE	09/28/2026
DRAWN BY	GM
CHECKED BY	BH
SUPERVISOR	BH

TAYLOR PARK
LAYOUT PLAN
L104



**SAINT PAUL
MINNESOTA**
Parks and Recreation
Department
400 City Hall Annex
25 West Street
Saint Paul, MN 55102

I hereby certify that this plan, specification, or report was prepared by me or under my direct supervision and that I am a duly Licensed Landscape Architect under the laws of the State of Minnesota.

Printed Name: BRETT HUSSONG

Signature: _____

Date: 09/28/2026 License #: 51880

City of Saint Paul Department of Parks and Recreation

2026 Citywide Signage


Various addresses, Saint Paul, Minnesota

No.	Date	Revision	Description


PROJECT NUMBER	L26-00-16
DATE	09/28/2026
DRAWN BY	GM
CHECKED BY	BH
SUPERVISOR	BH

PARK SIGN DETAILS


L200

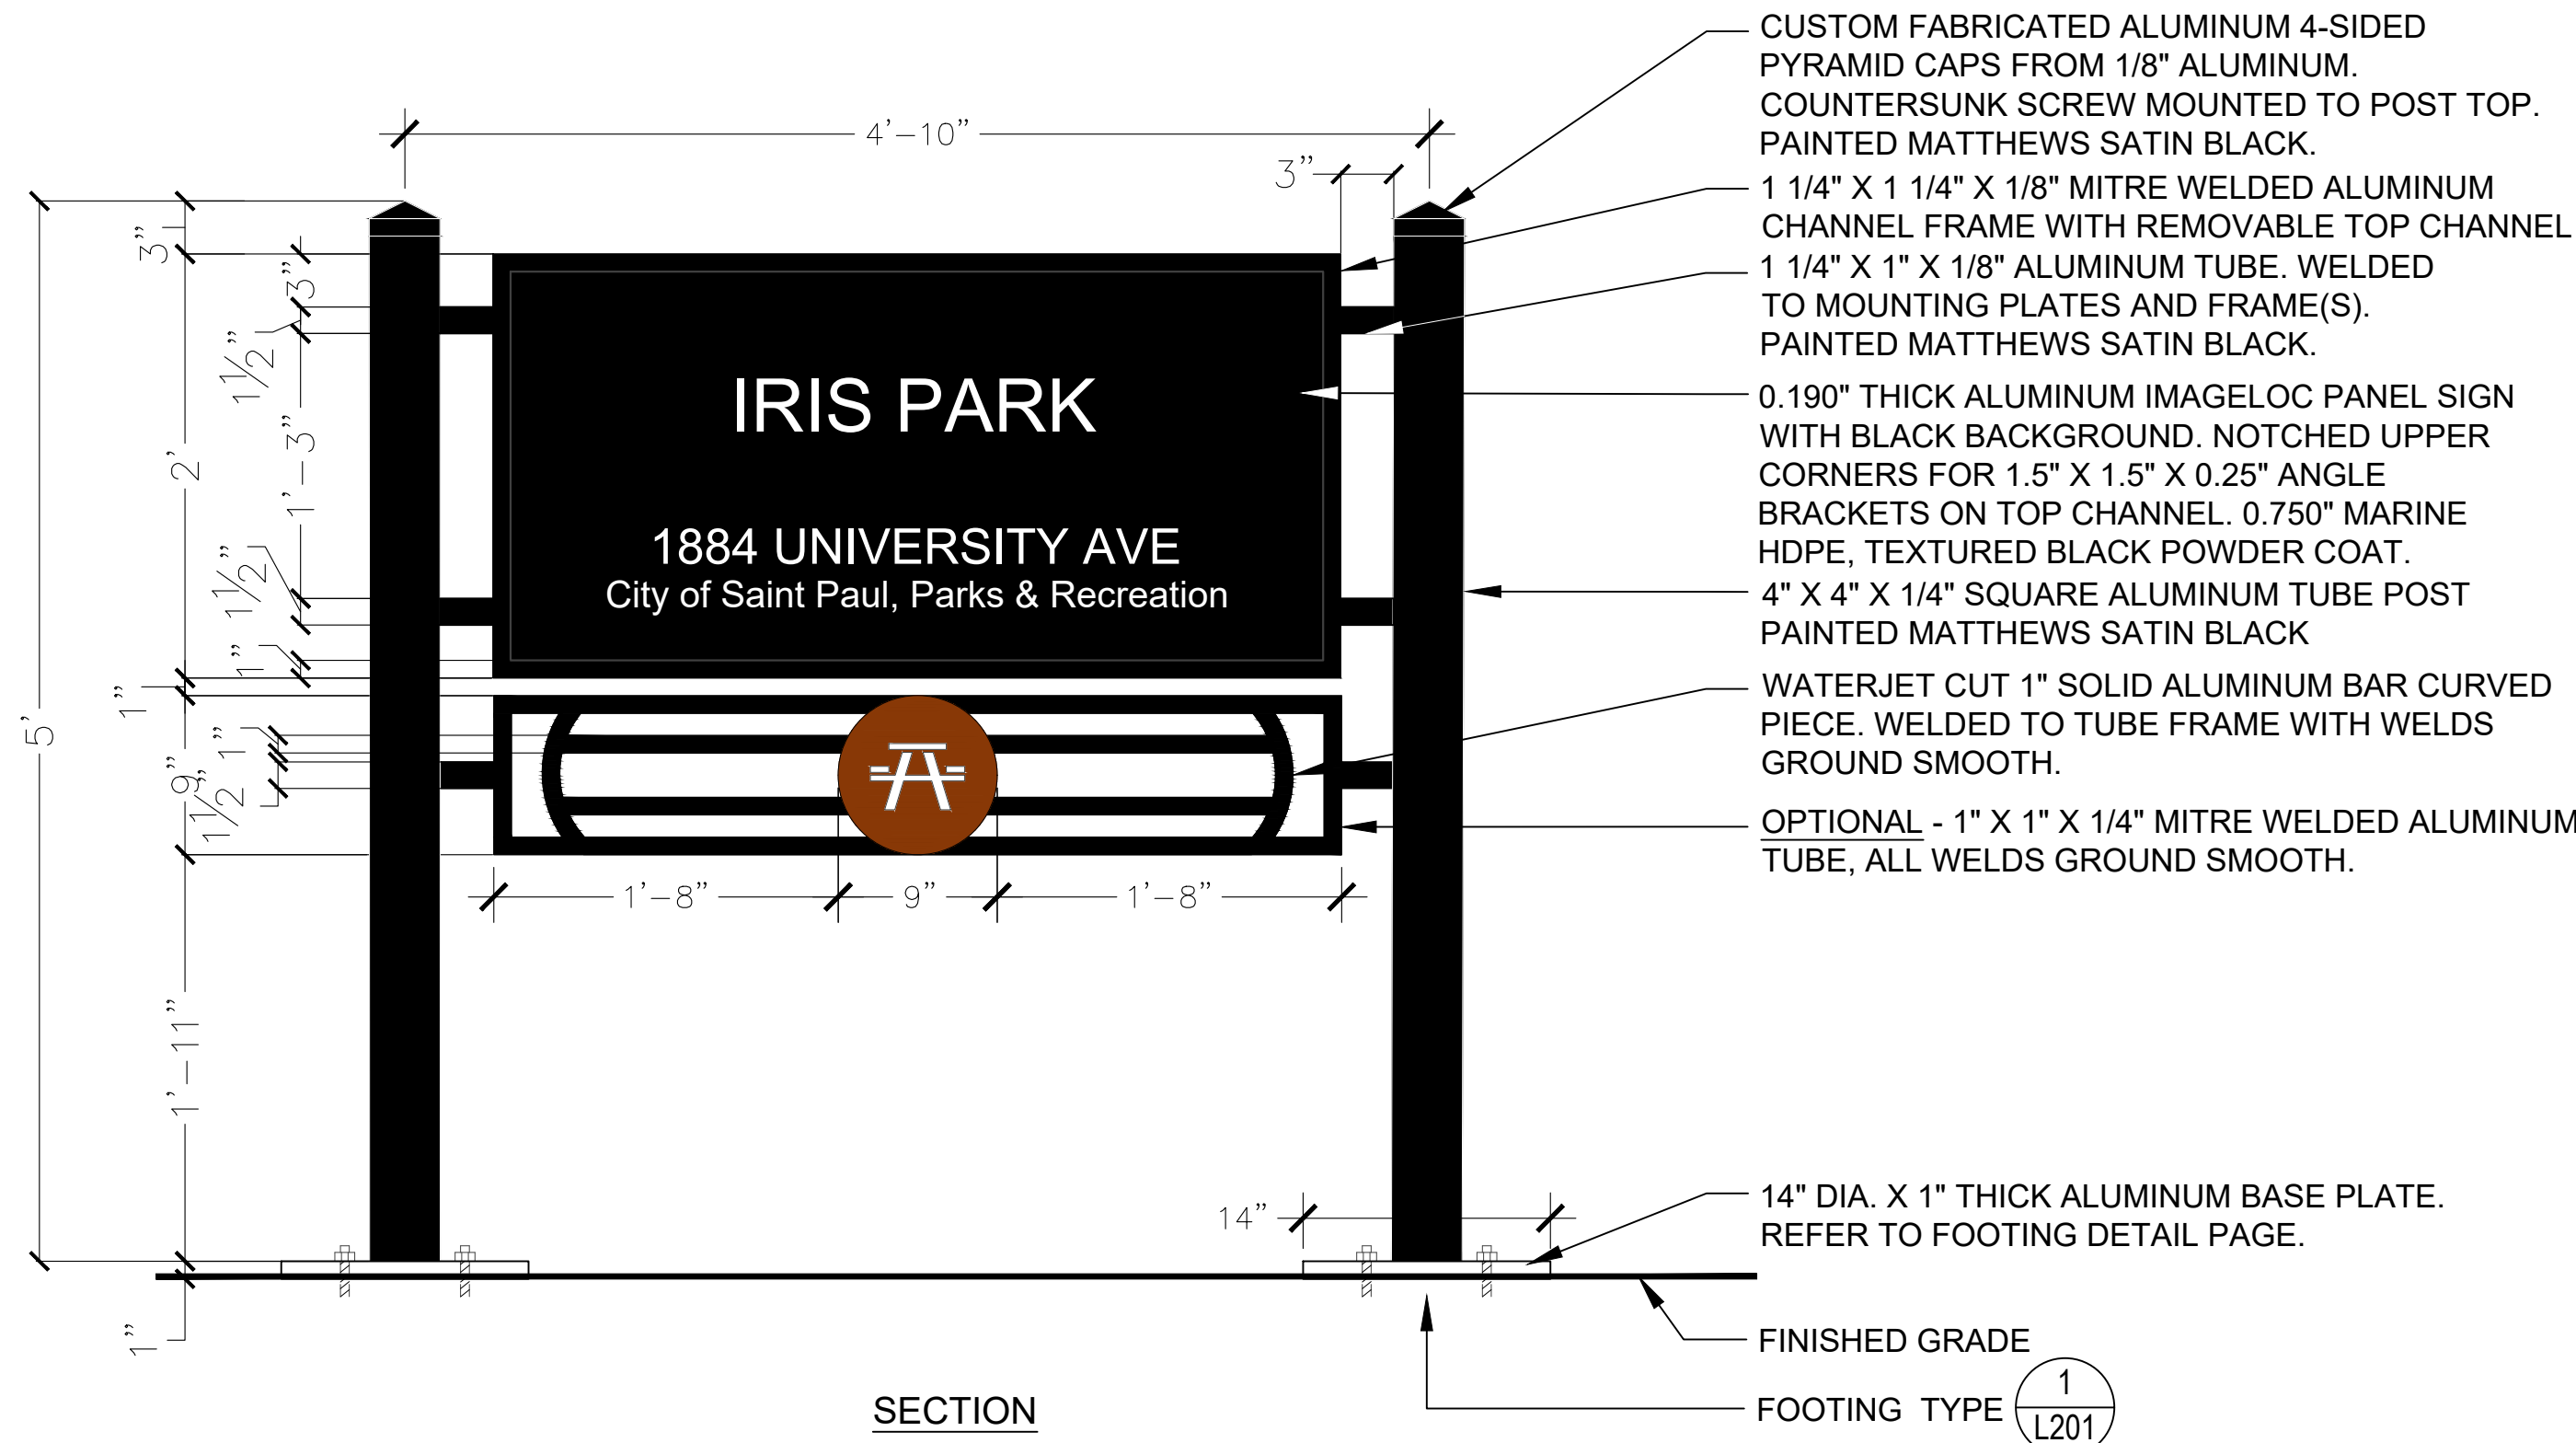



1 L200 SMALL NEIGHBORHOOD PARK SIGN
SCALE: 1" = 10' - 0"

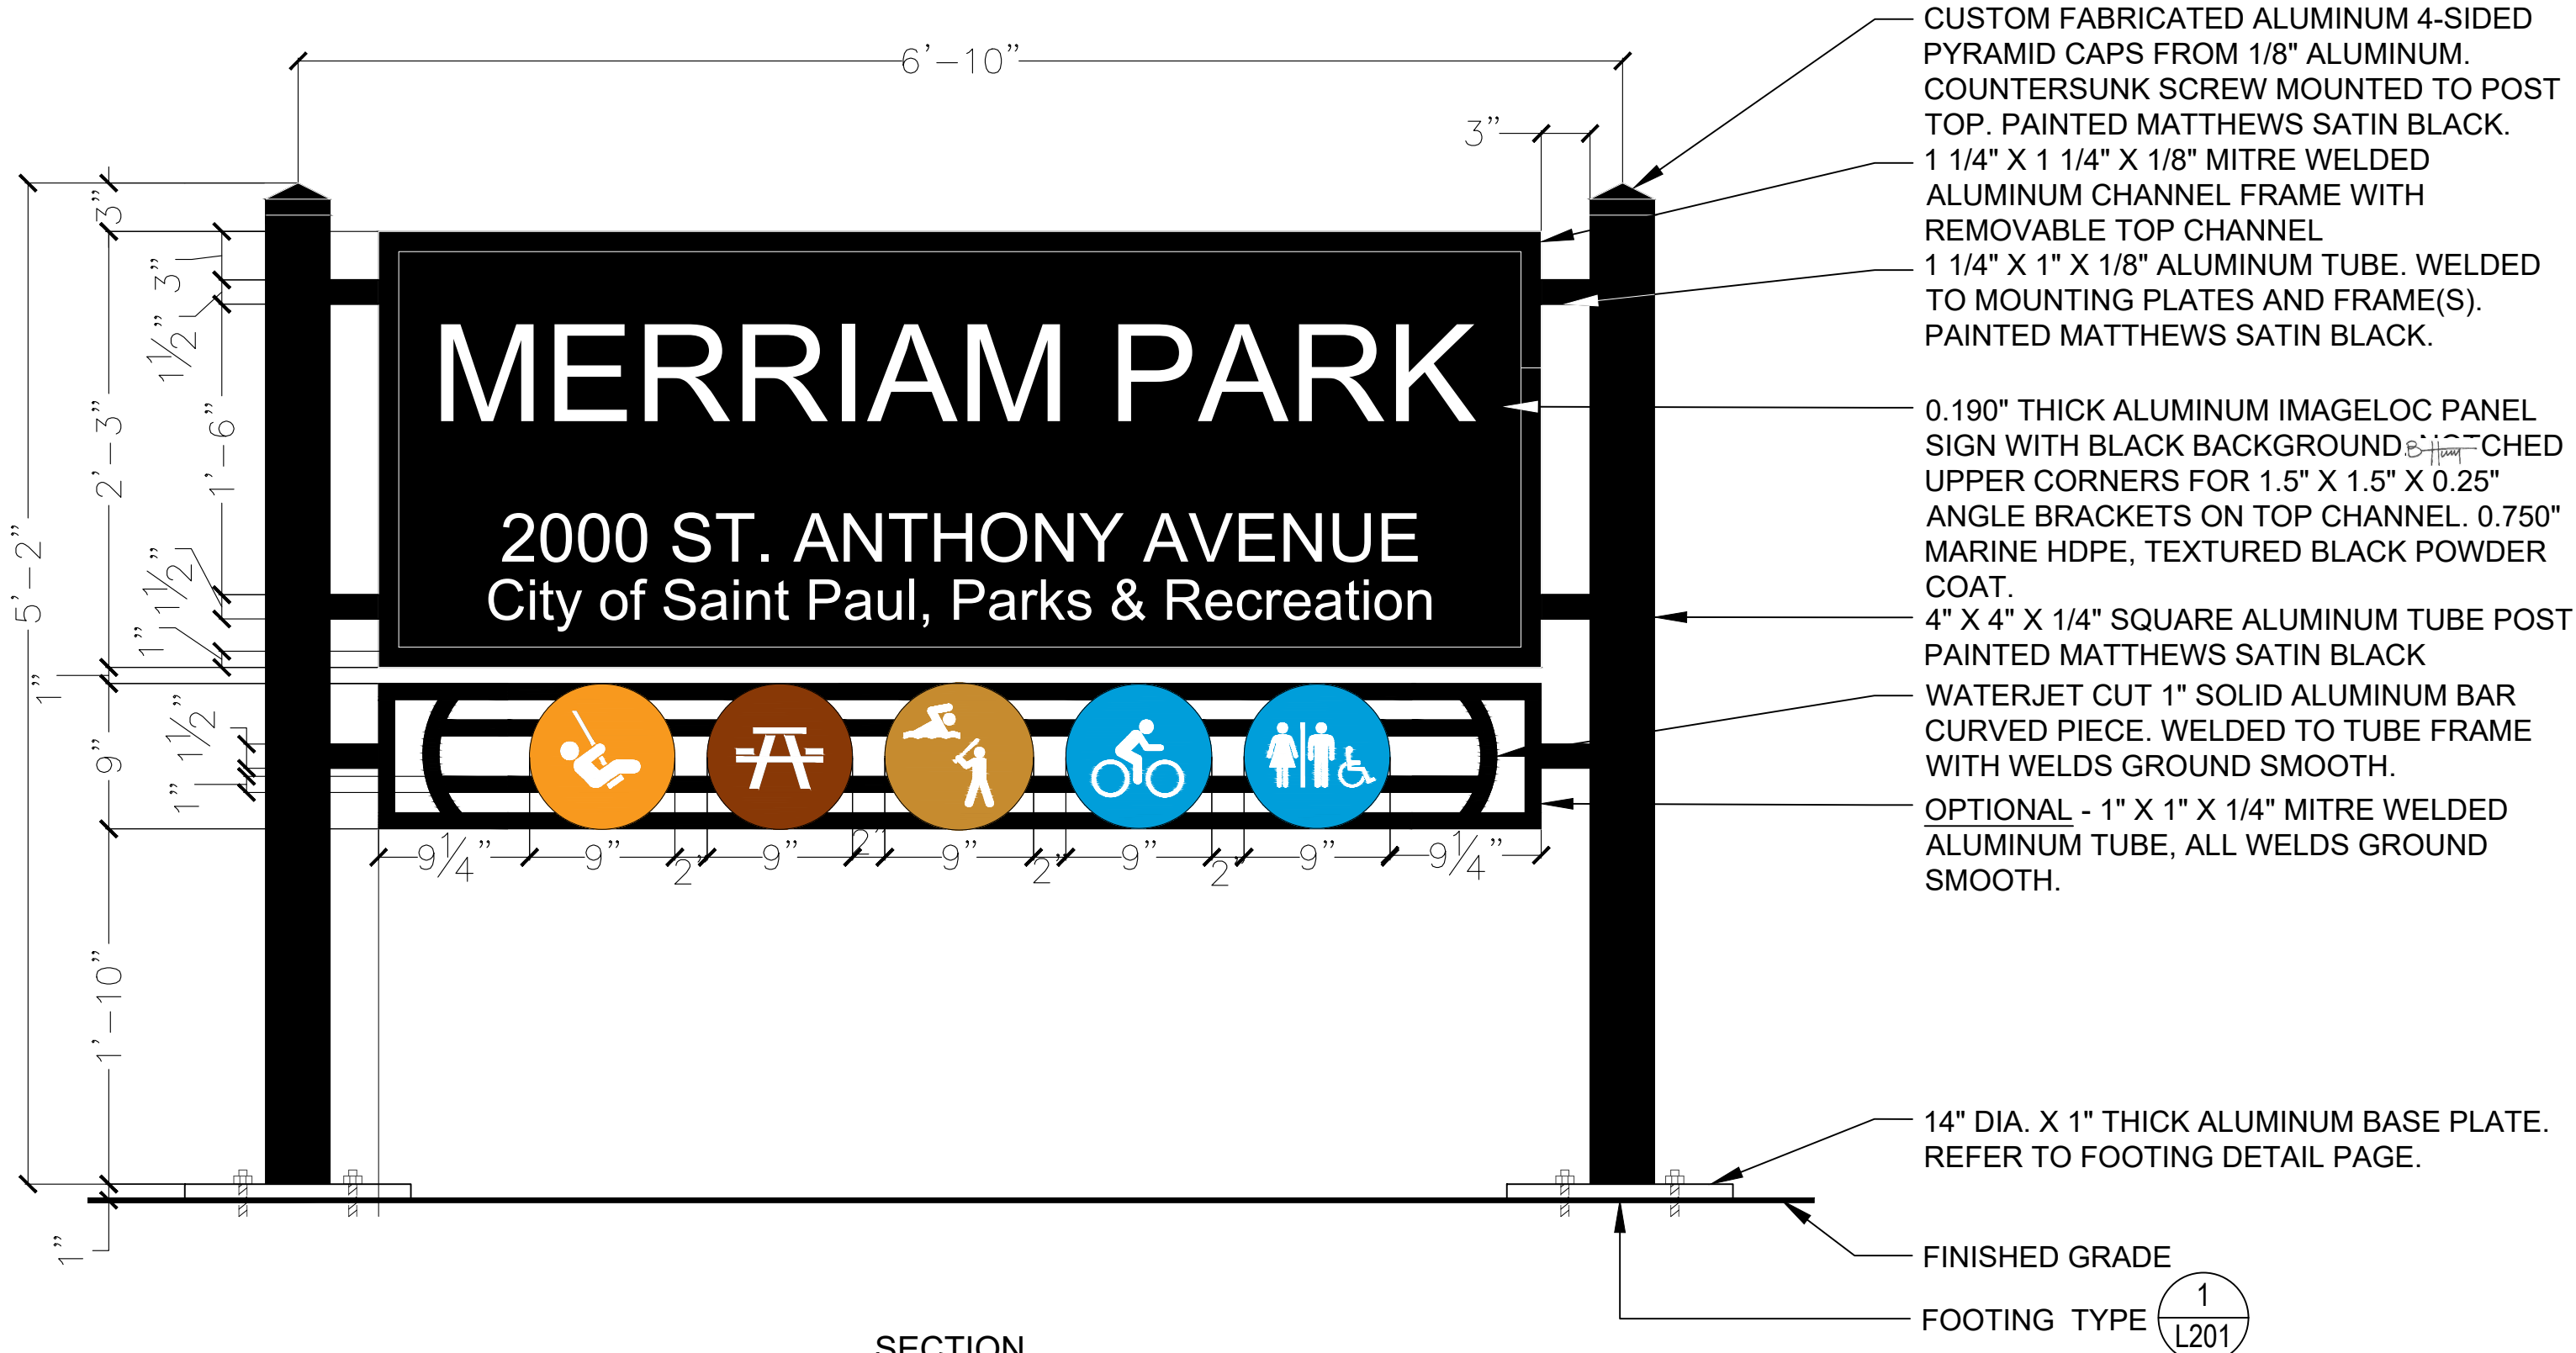

2 L200 LARGE NEIGHBORHOOD PARK SIGN
SCALE: 1" = 10' - 0"

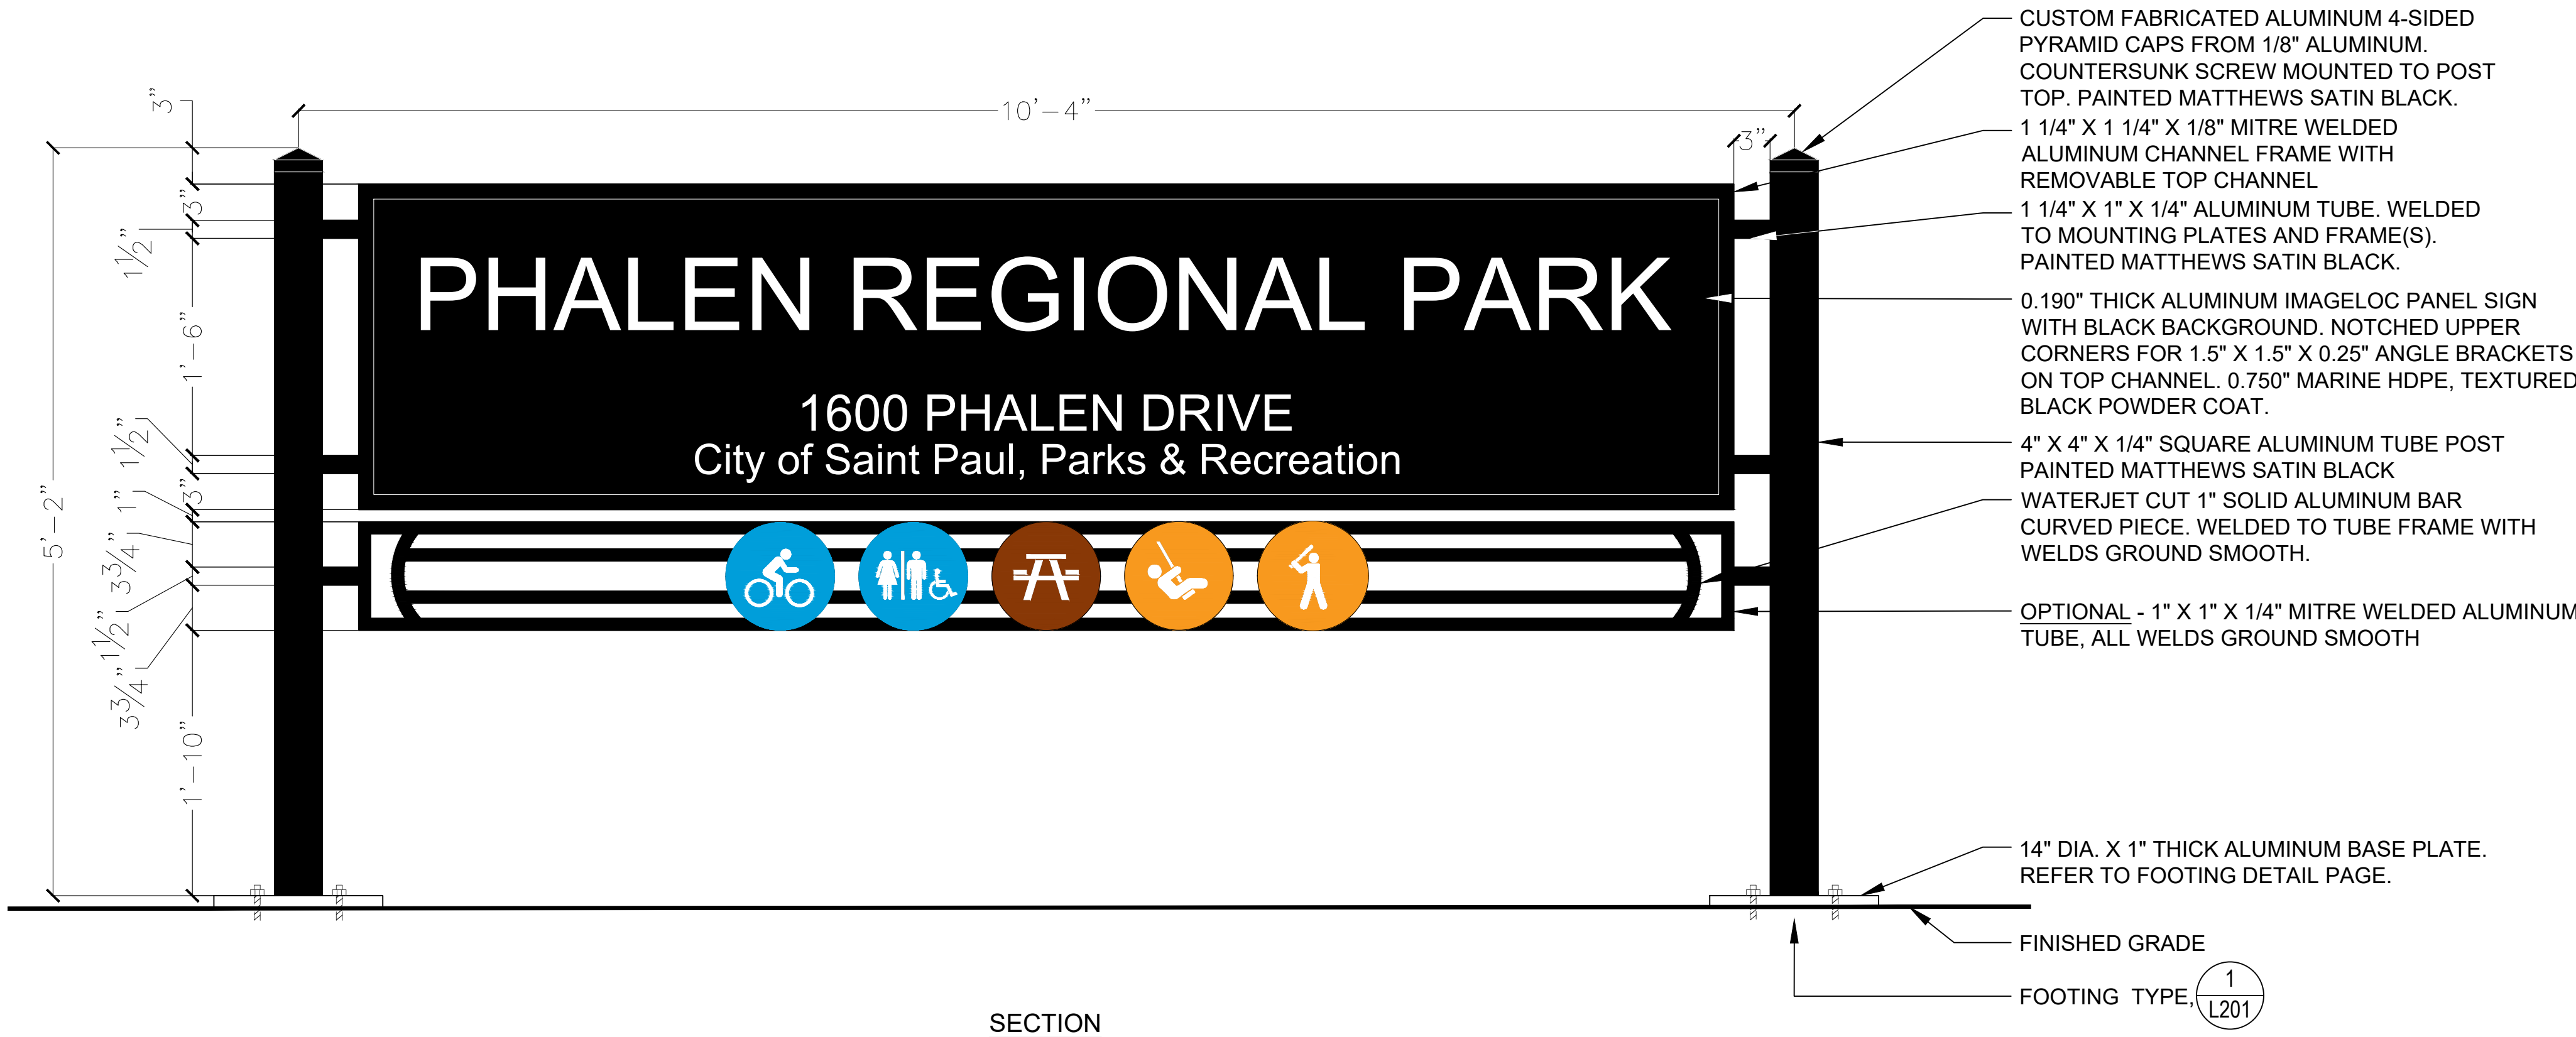

3 L200 REGIONAL PARK SIGN B
SCALE: 1" = 10' - 0"

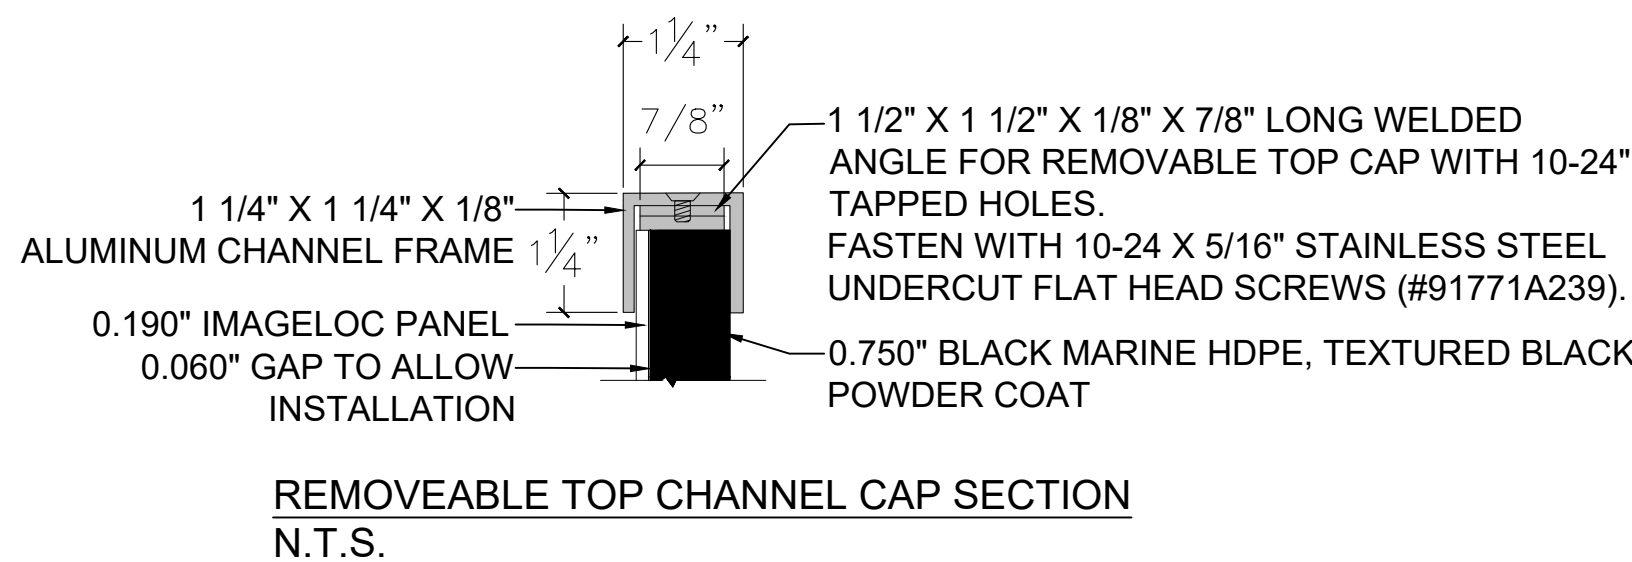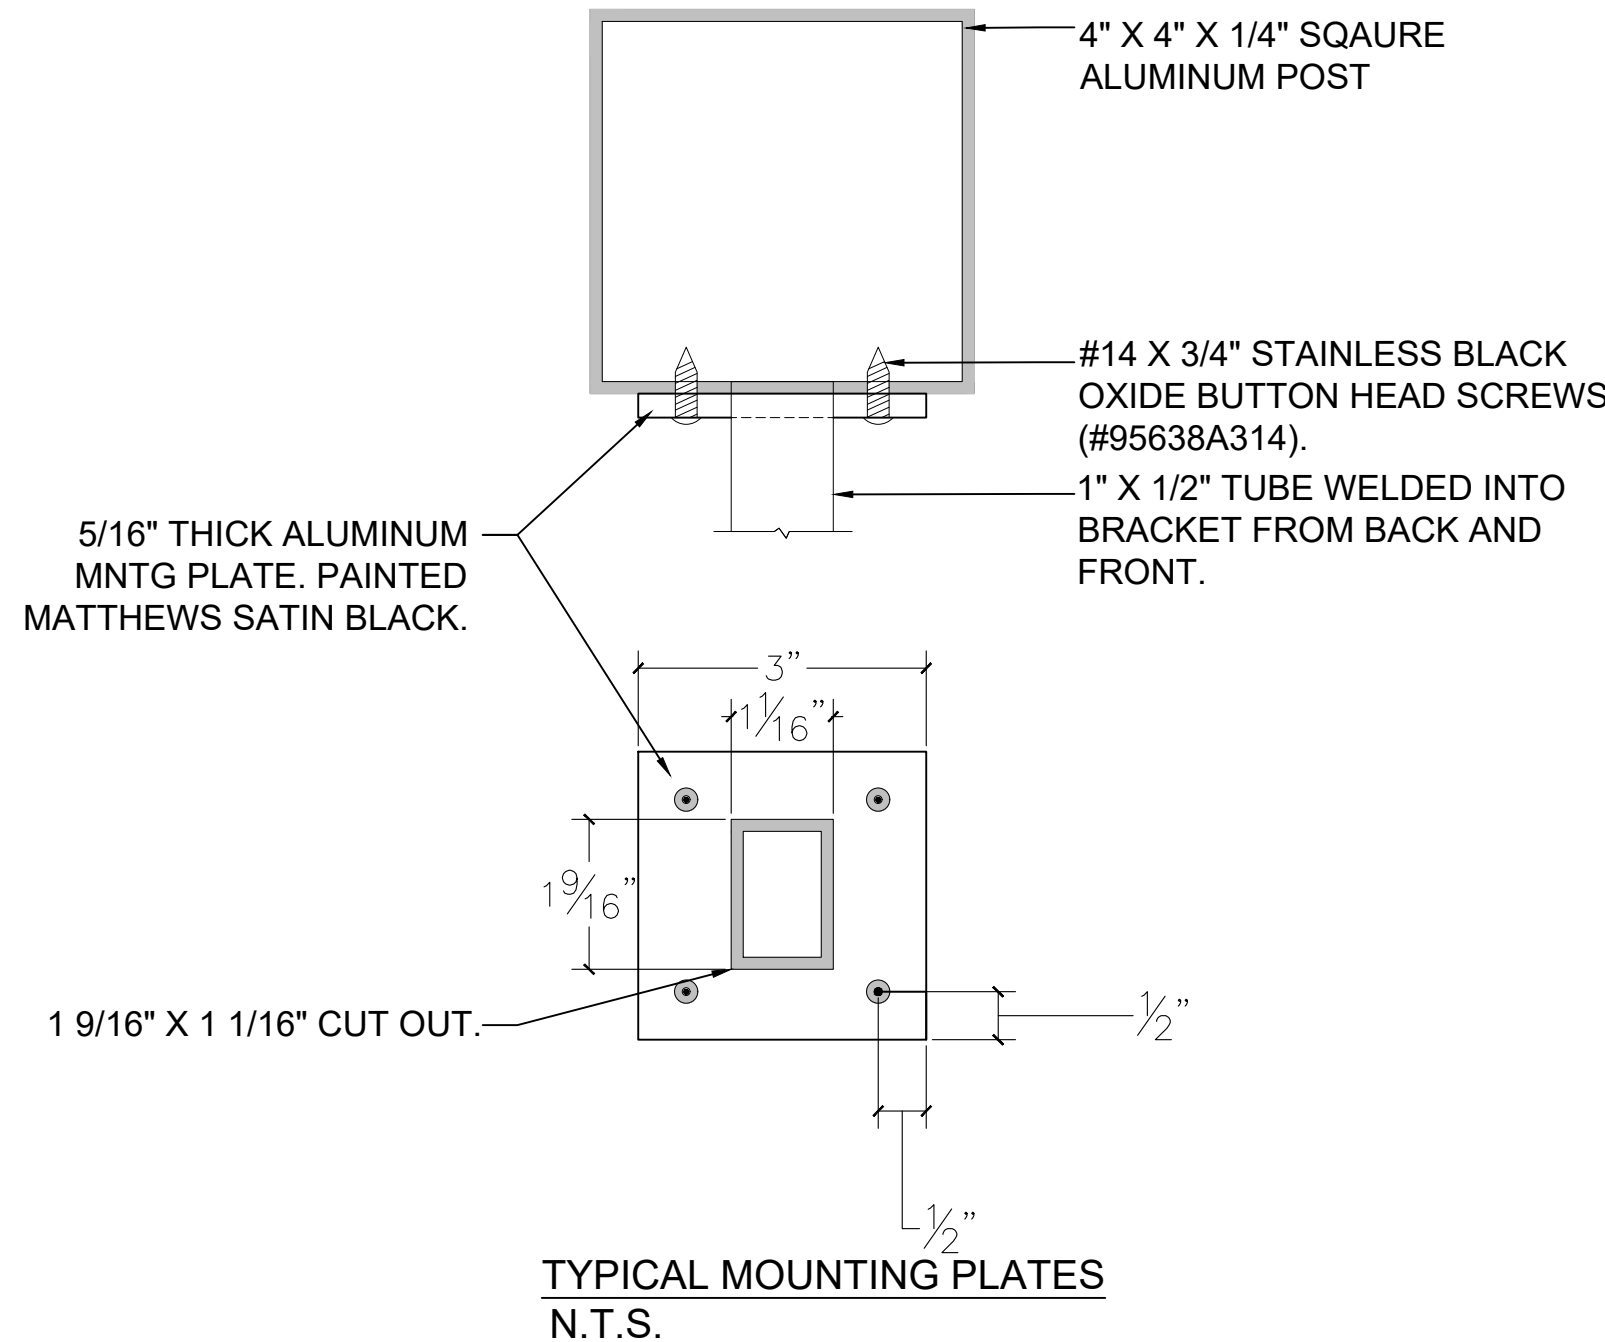

NOTE: OWNER TO PURCHASE SIGNS. CONTRACOTR TO PICK UP FROM 1100 HAMLINE AVE N ST PAUL, ASSEMBLE, AND INSTALL FOOTINGS INCLUDING INCIDENTALS.



I hereby certify that this plan, specification, or report was prepared by me or under my direct supervision and that I am a duly Licensed Landscape Architect under the laws of the State of Minnesota.

Printed Name: BRETT HUSSONG

Signature: B. J. [Signature]

Date: 09/28/2026 License #: 51890

City of Saint Paul Department of Parks and Recreation

2026 Citywide Signage


Various addresses, Saint Paul, Minnesota

[illegible]

PROJECT NUMBER	L26-00-16
DATE	09/28/2026
DRAWN BY	GM
CHECKED BY	BH
SUPERVISOR	BH

ARK SIGN FOOTINGS

L201

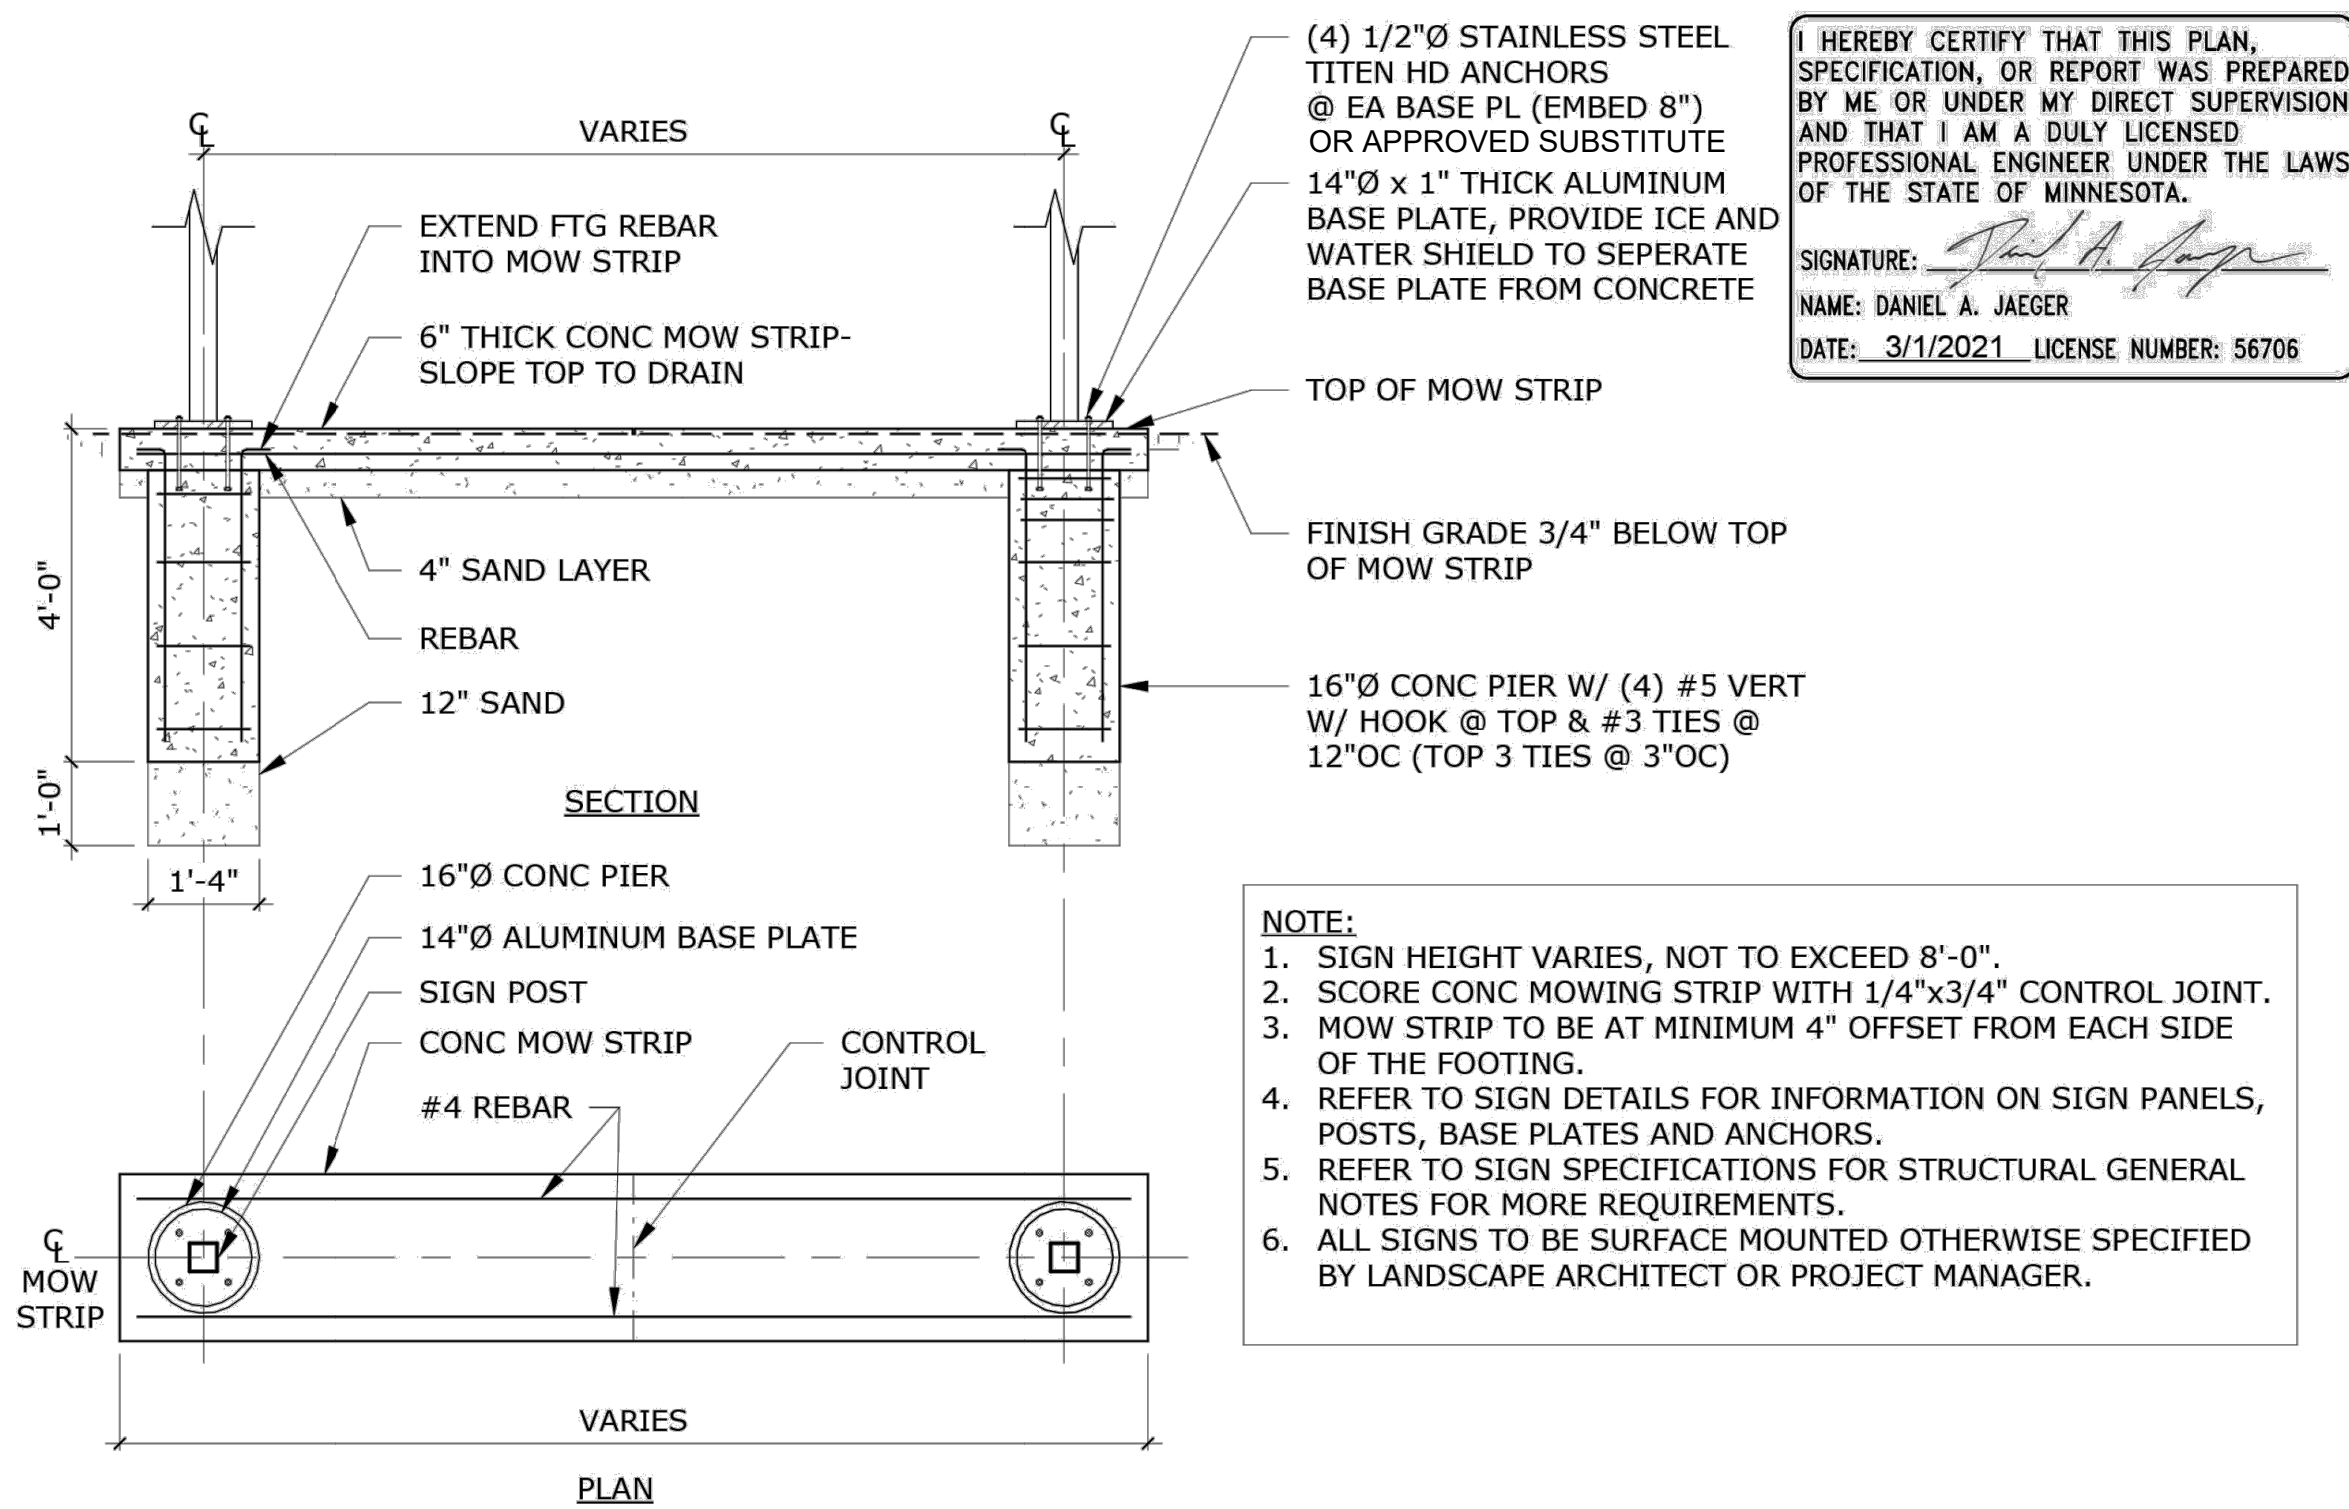

1 TYPICAL FOOTING: 4 INCH POSTS
L201 SCALE: NTS