


RFQ 27-020 Attachment D

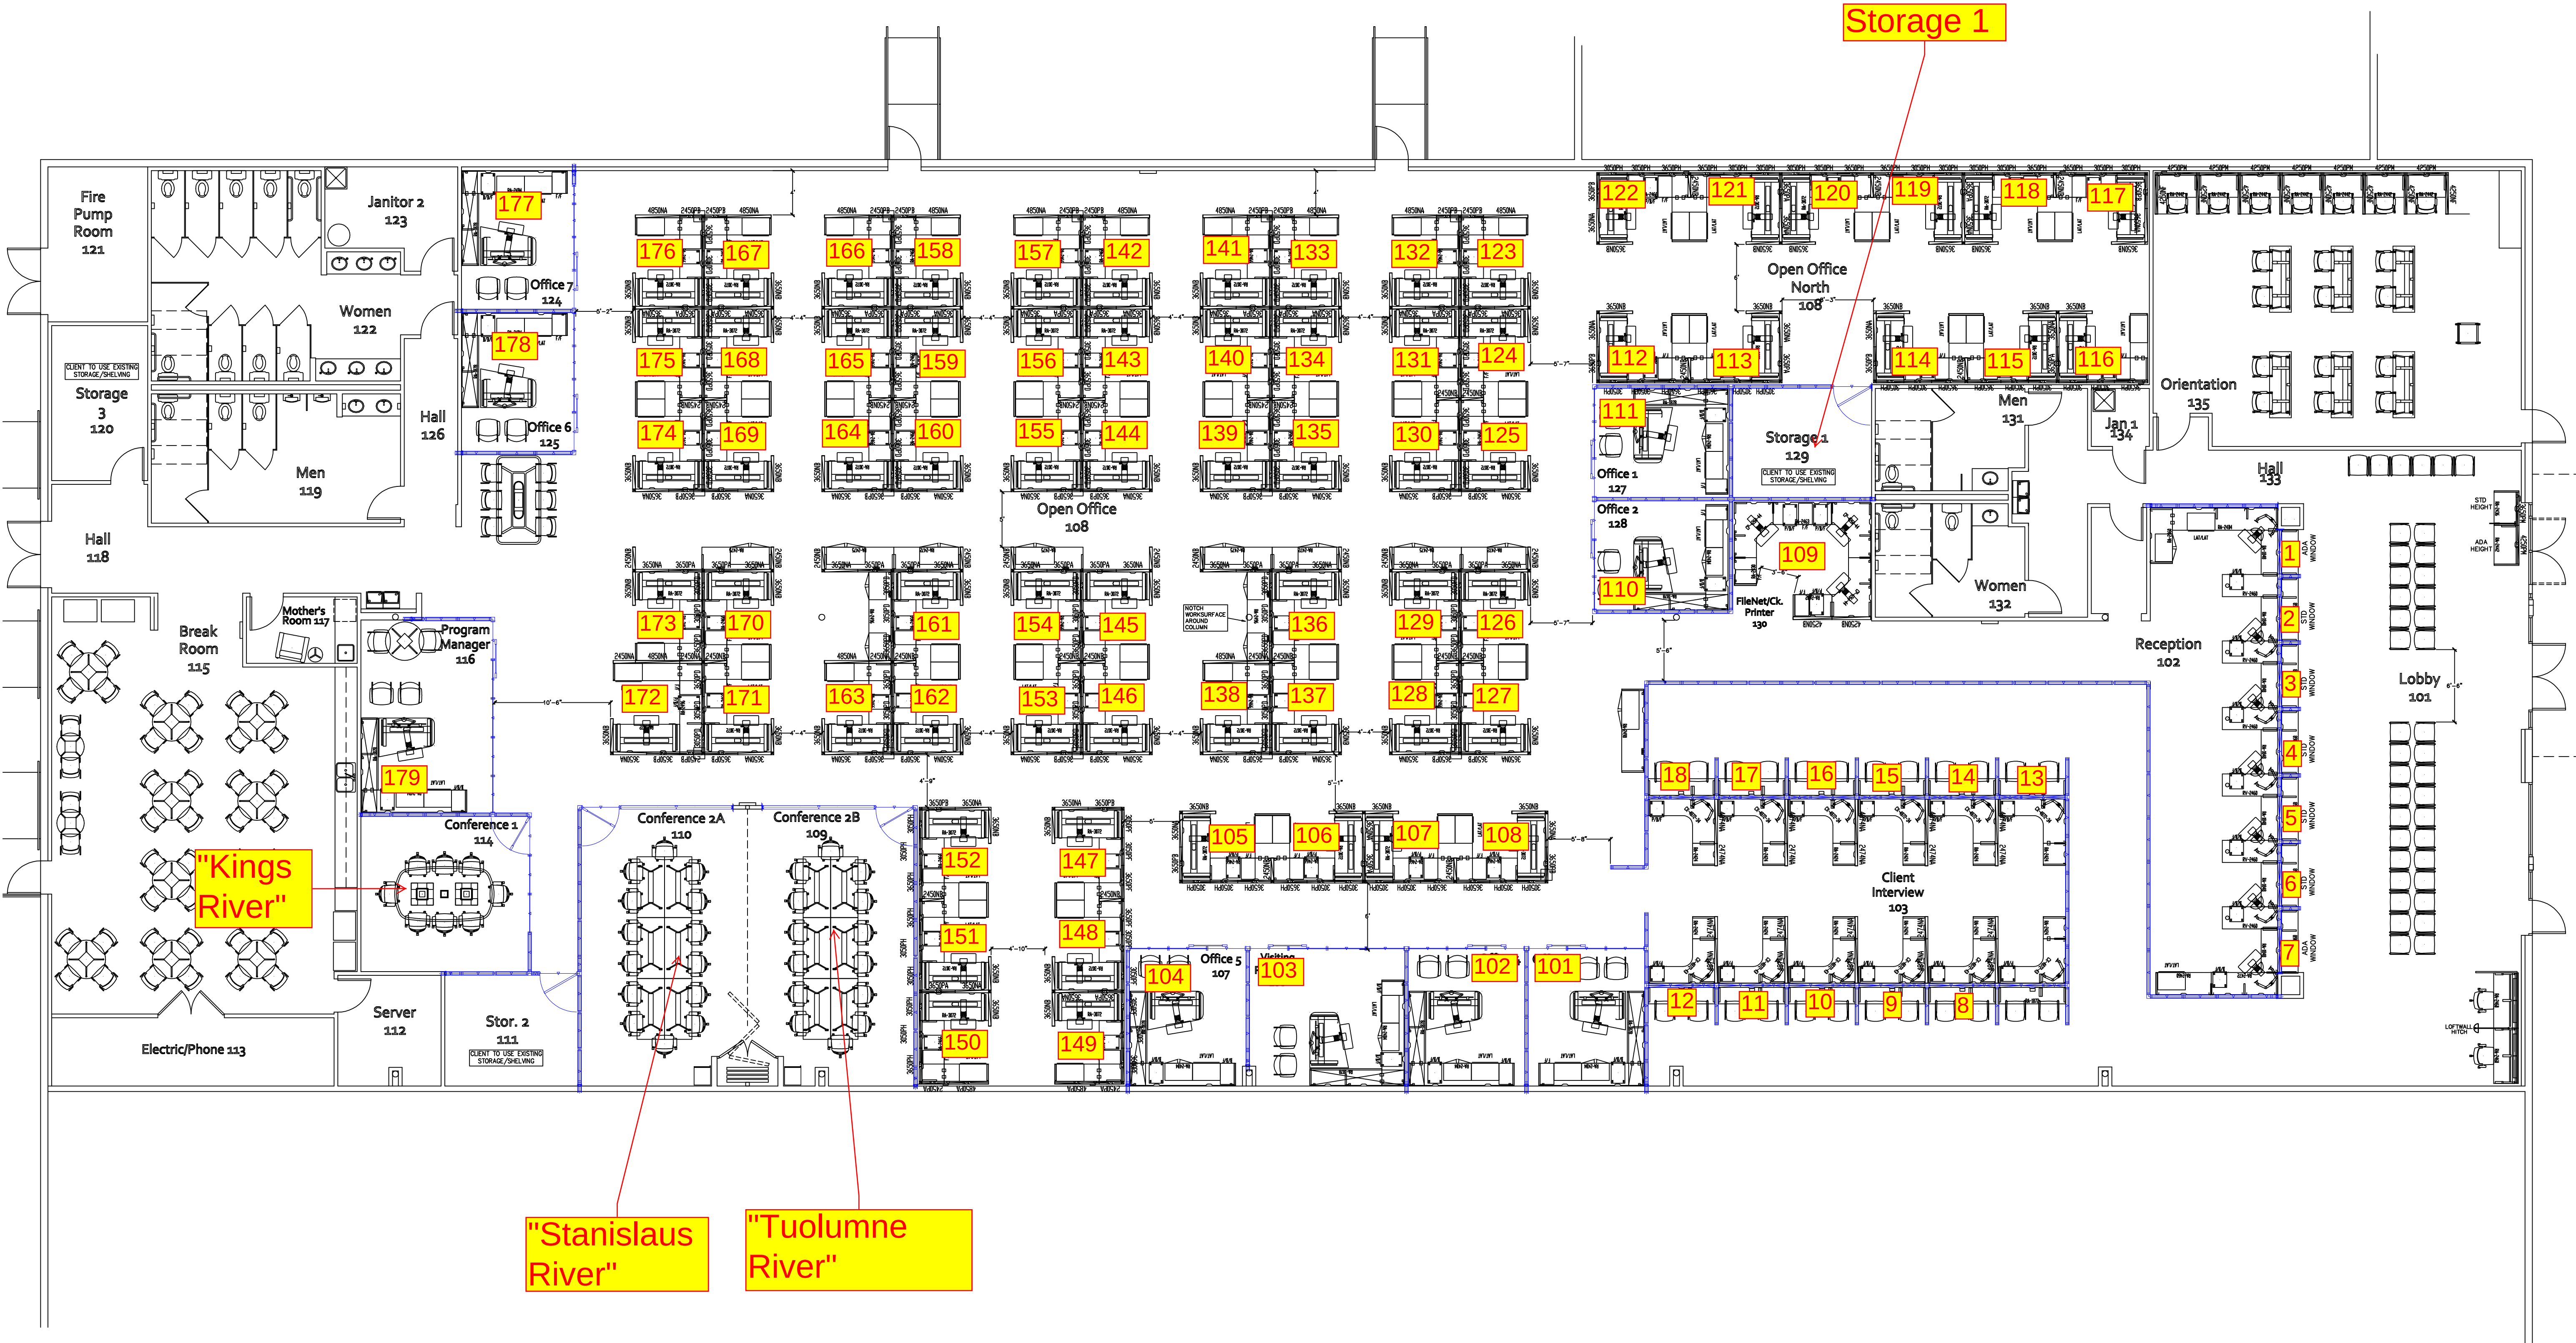

RPC #17706

drawing scale: NTS

drawn by: jde
date: 12-3-2021

revised by: jde
date: 1-27-2022

name: -
name: -
name: -
name: -

These drawings are not construction documents. It is to be used for spaceplanning, reference, and installing furniture. This drawing is property of Core Spaces + Design and is subject to return upon request. This drawing cannot be made public or reproduced unless authorized by Core Spaces + Design.

Fresno County DSS
Reedley Office

OVERALL
Furniture Plan

sheet:

W101.1

client signature

date