


Fresno County DSS
Selma Office
Furniture Spaceplan
RPC Quote #-----

This drawings is not a construction document. It is to be used for spaceplanning, reference, and installing furniture. This drawing is property of Core Business Interiors and is subject to return upon request. This drawing cannot be made public or reproduced unless authorized by Core Business Interiors.

drawing scale:	3/16" = 1'-0"
drawn by:	drawing date:
jde	3-21-2019
revised by:	date:
jde	4-4-2019
jde	4-16-2019
jde	8-16-2019
jde	1-21-2020
jde	3-4-2020
jde	3-23-2020
jde	4-3-2020
jde	4-16-2020
name:	

sheet:

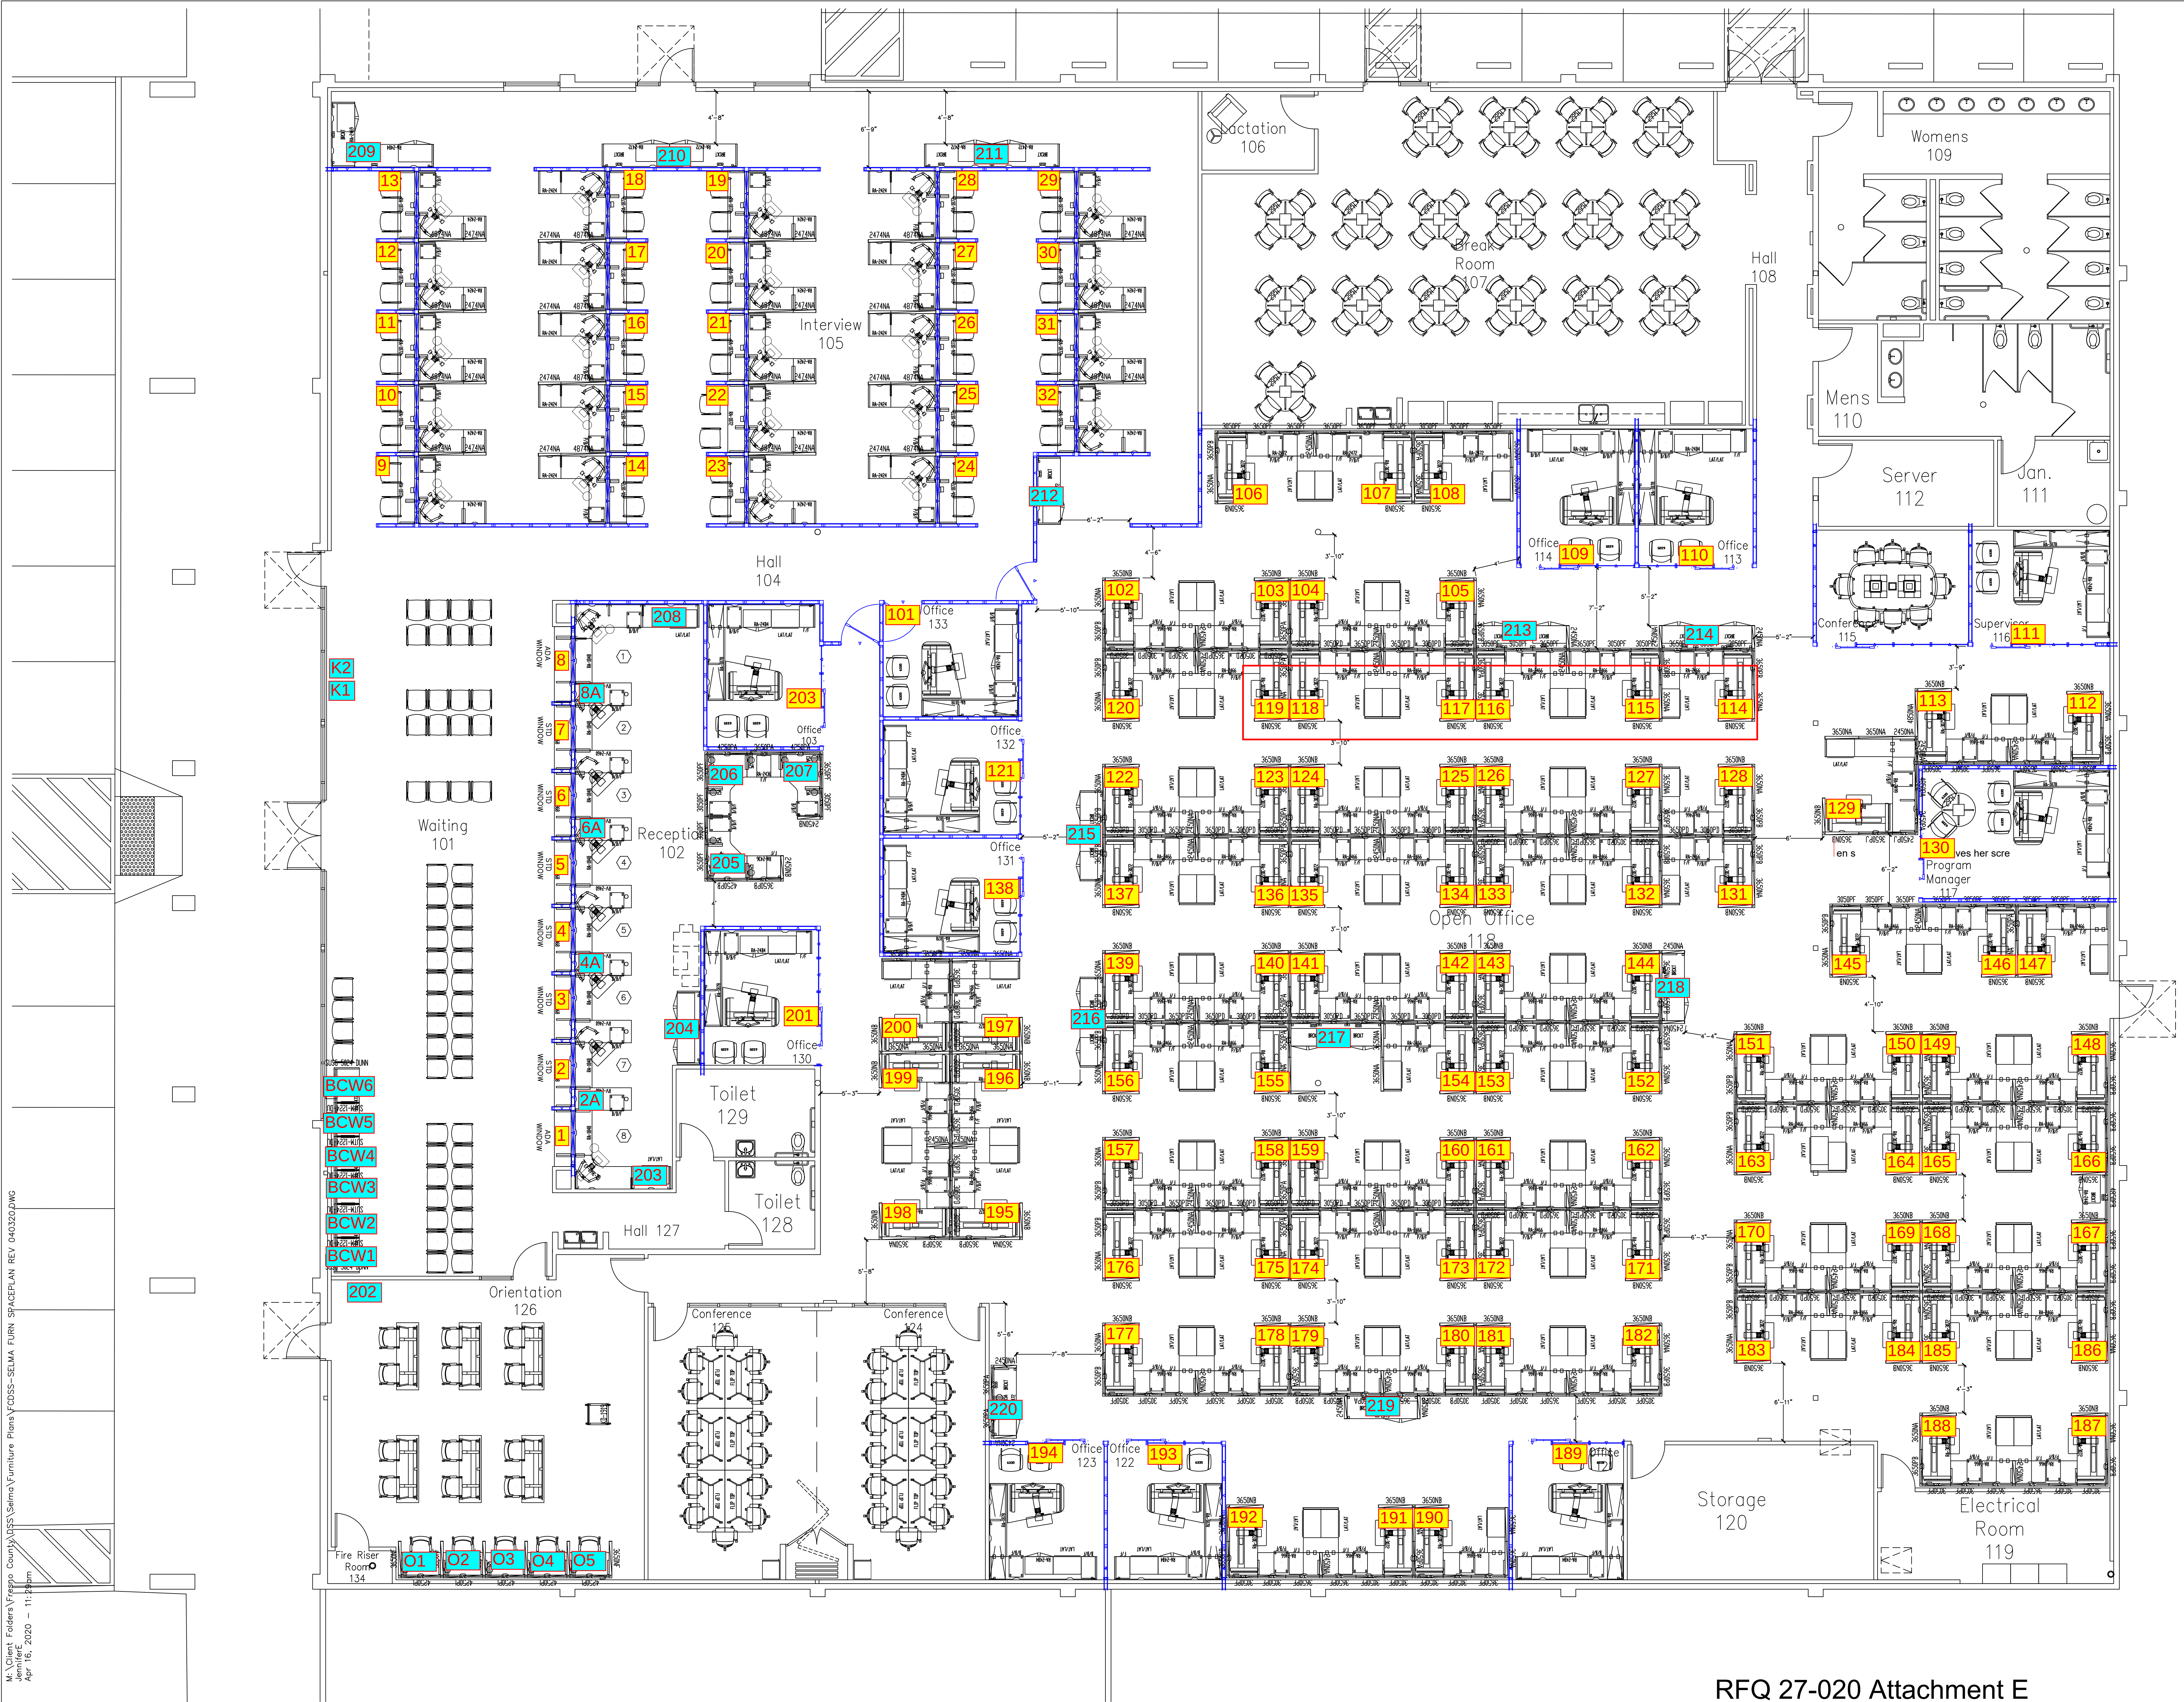

RFQ 27-020 Attachment E

client signature

date